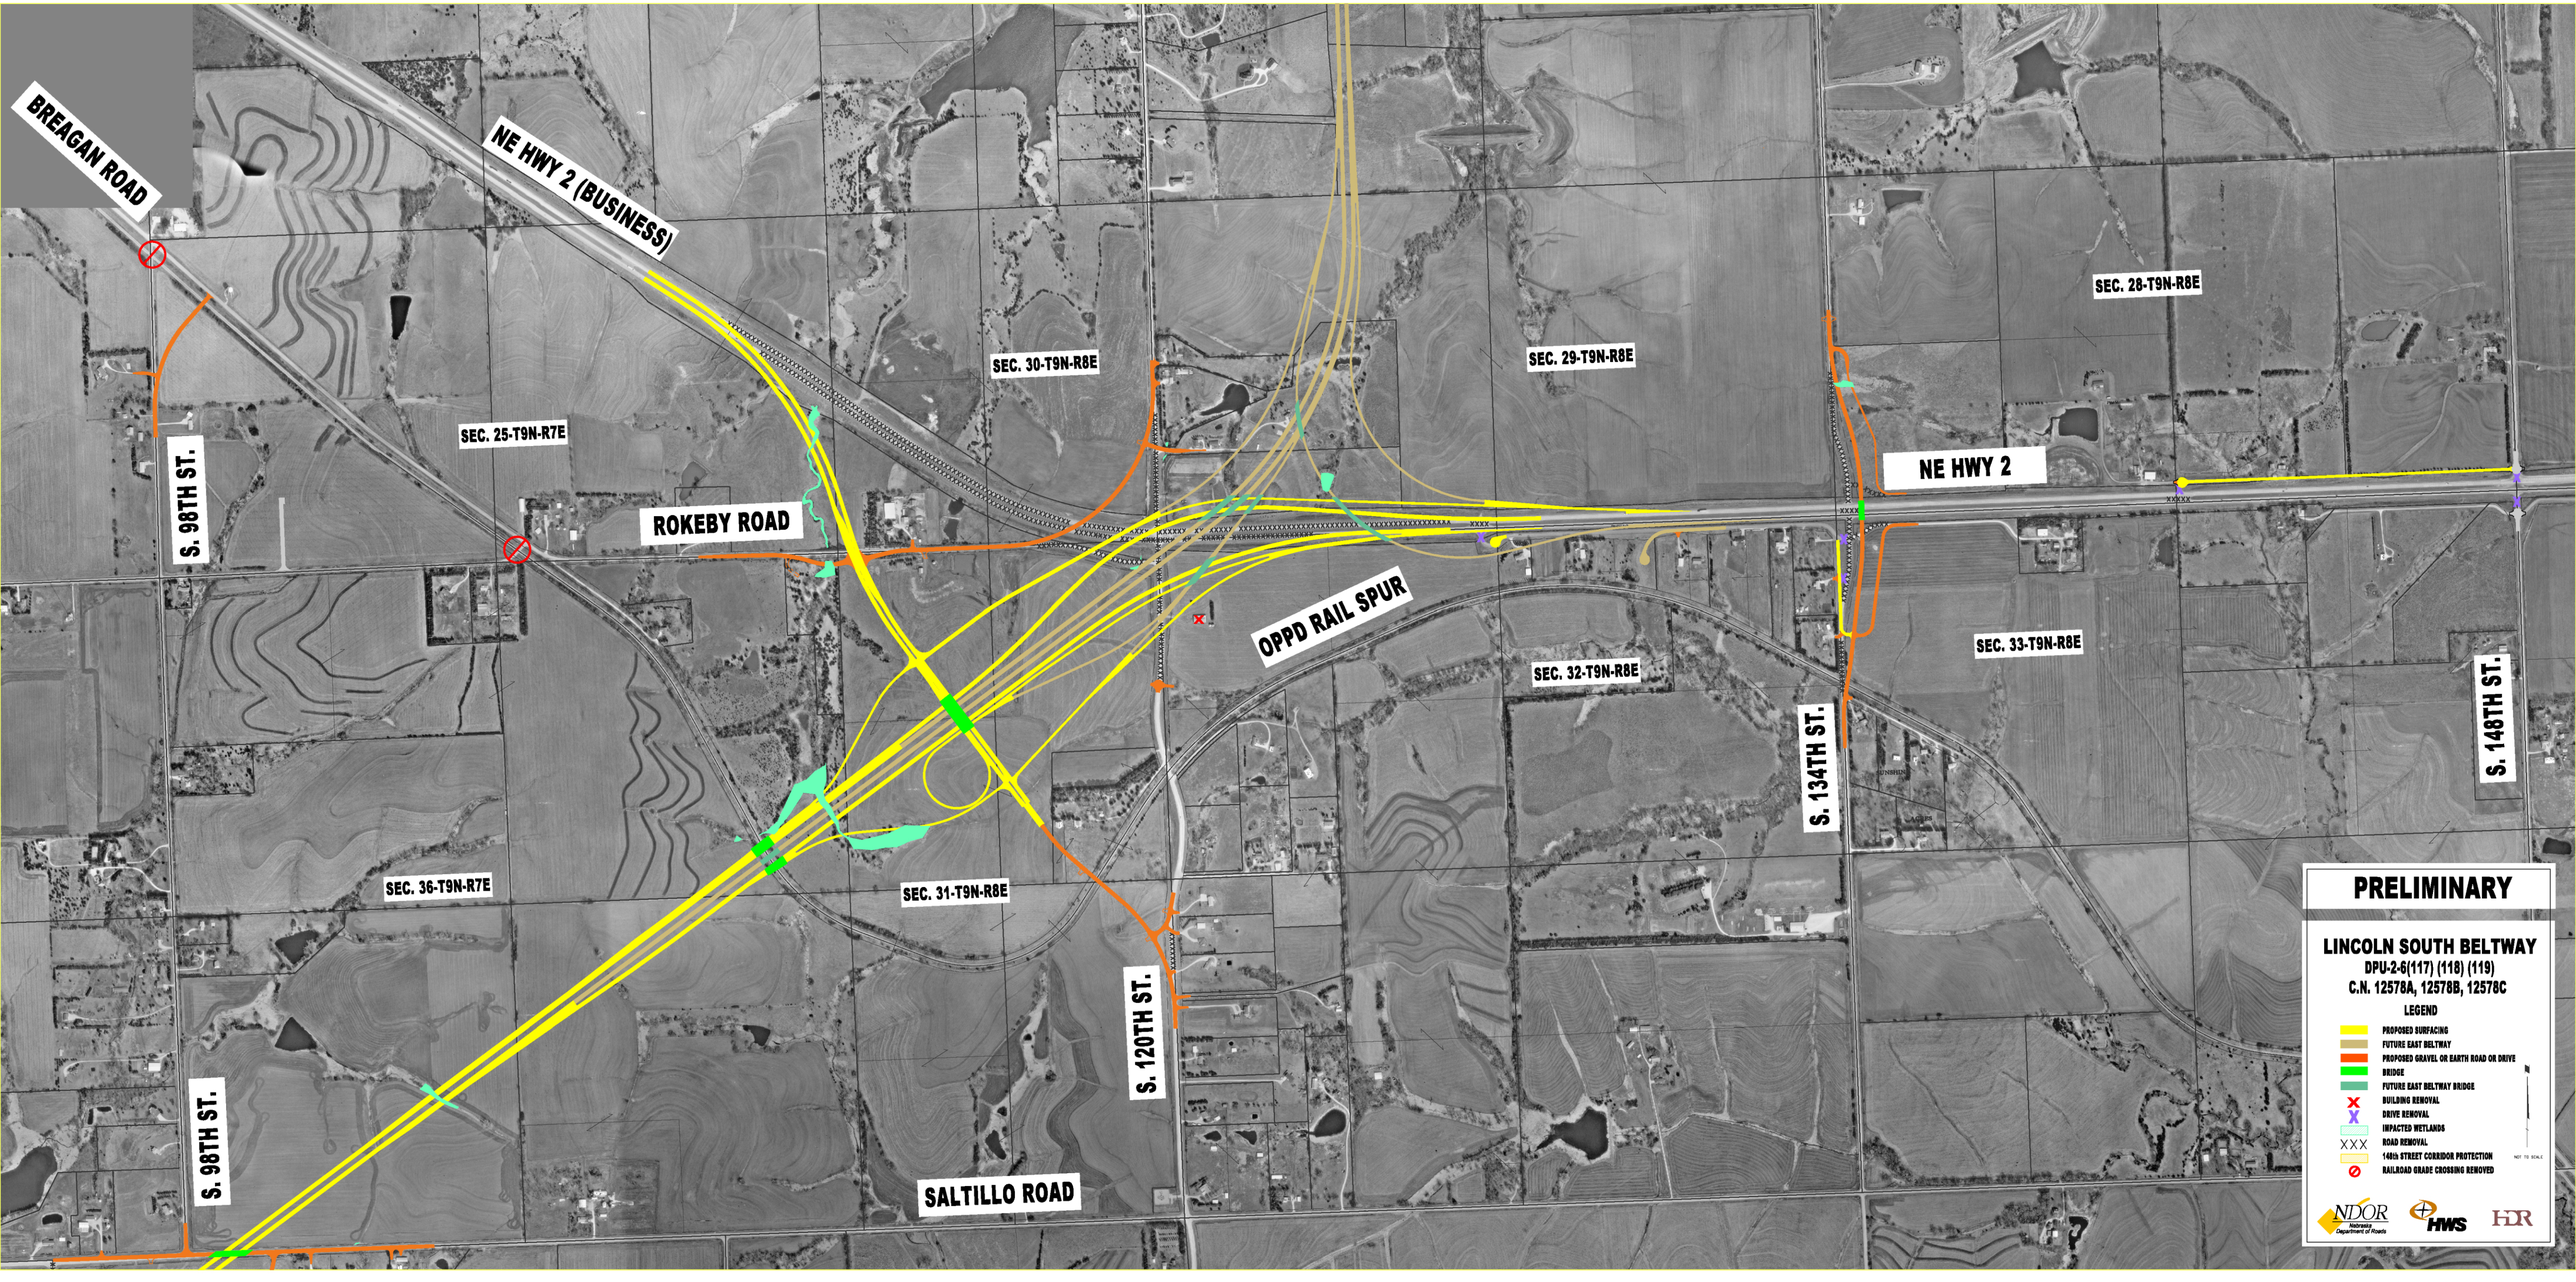
BREAGAN ROAD
NE HWY 2 (BUSINESS)
S. 98TH ST.
SEC. 25-T9N-R7E
ROKEBY ROAD
SEC. 30-T9N-R8E
SEC. 29-T9N-R8E
SEC. 28-T9N-R8E
NE HWY 2
OPPD RAIL SPUR
SEC. 32-T9N-R8E
SEC. 33-T9N-R8E
S. 134TH ST.
S. 148TH ST.
SEC. 36-T9N-R7E
SEC. 31-T9N-R8E
S. 120TH ST.
S. 98TH ST.
SALTILLO ROAD
PRELIMINARY
LINCOLN SOUTH BELTWAY
DPU-2-6(117) (118) (119)
C.N. 12578A, 12578B, 12578C
LEGEND
PROPOSED SURFACING
FUTURE EAST BELTWAY
PROPOSED GRAVEL OR EARTH ROAD OR DRIVE
BRIDGE
FUTURE EAST BELTWAY BRIDGE
BUILDING REMOVAL
DRIVE REMOVAL
IMPACTED WETLANDS
ROAD REMOVAL
148th STREET CORRIDOR PROTECTION
RAILROAD GRADE CROSSING REMOVED
NOT TO SCALE
NDOR
Nebraska Department of Roads
HWS
HDR