NDOR
Nebraska
Department Of Roads

PRELIMINARY PLAN
NOT FINAL - SUBJECT TO CHANGE

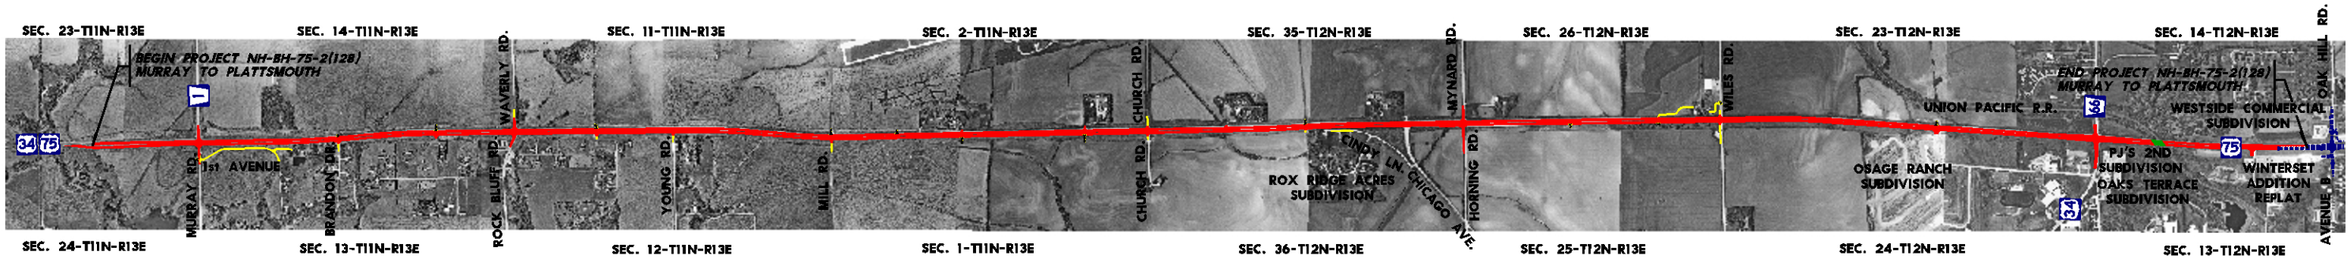

LEGEND

- PAVED ROADWAYS, INTERSECTIONS AND DRIVES
- GRAVEL SURFACING
- BRIDGE

WILSON & COMPANY

MURRAY TO PLATTSMOUTH
PROJECT NO. NH-BH-75-2(128), C.N. 21209