GREELEY SOUTH

STATE OF NEBRASKA

DEPARTMENT OF ROADS
PROJECT NO. 281-3(110)
CONTROL NO. 41954

LEGEND
- PROPOSED HIGHWAY 281 SURFACING
- PROPOSED RESURFACE INTERSECTIONS
- LIMITS OF CONSTRUCTION
- WETLAND DELINEATION

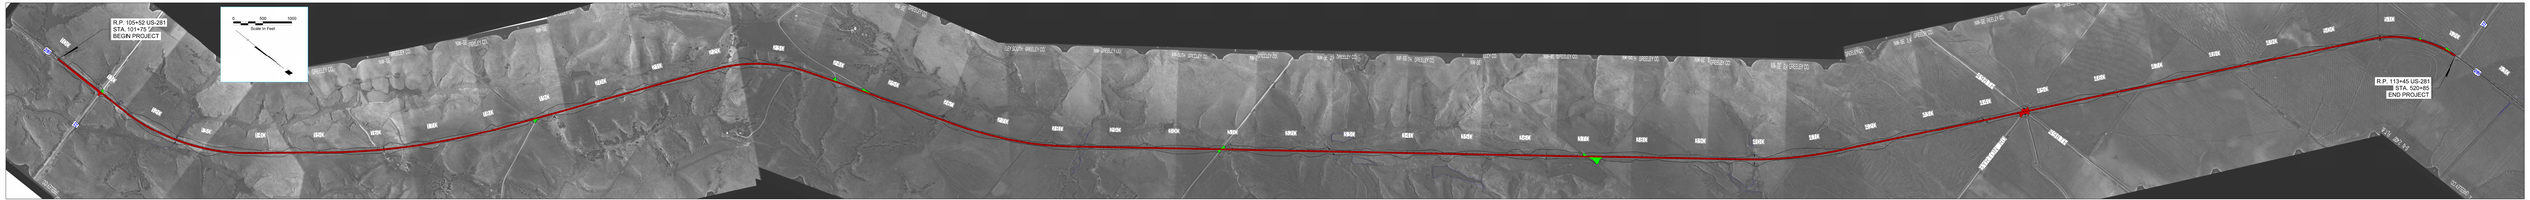

LEGEND
- PROPOSED HIGHWAY 281 SURFACING
- PROPOSED RESURFACE INTERSECTIONS
- LIMITS OF CONSTRUCTION

GREELEY SOUTH
STATE OF NEBRASKA
DEPARTMENT OF ROADS
PROJECT NO. 281-3(110)
CONTROL NO. 41954