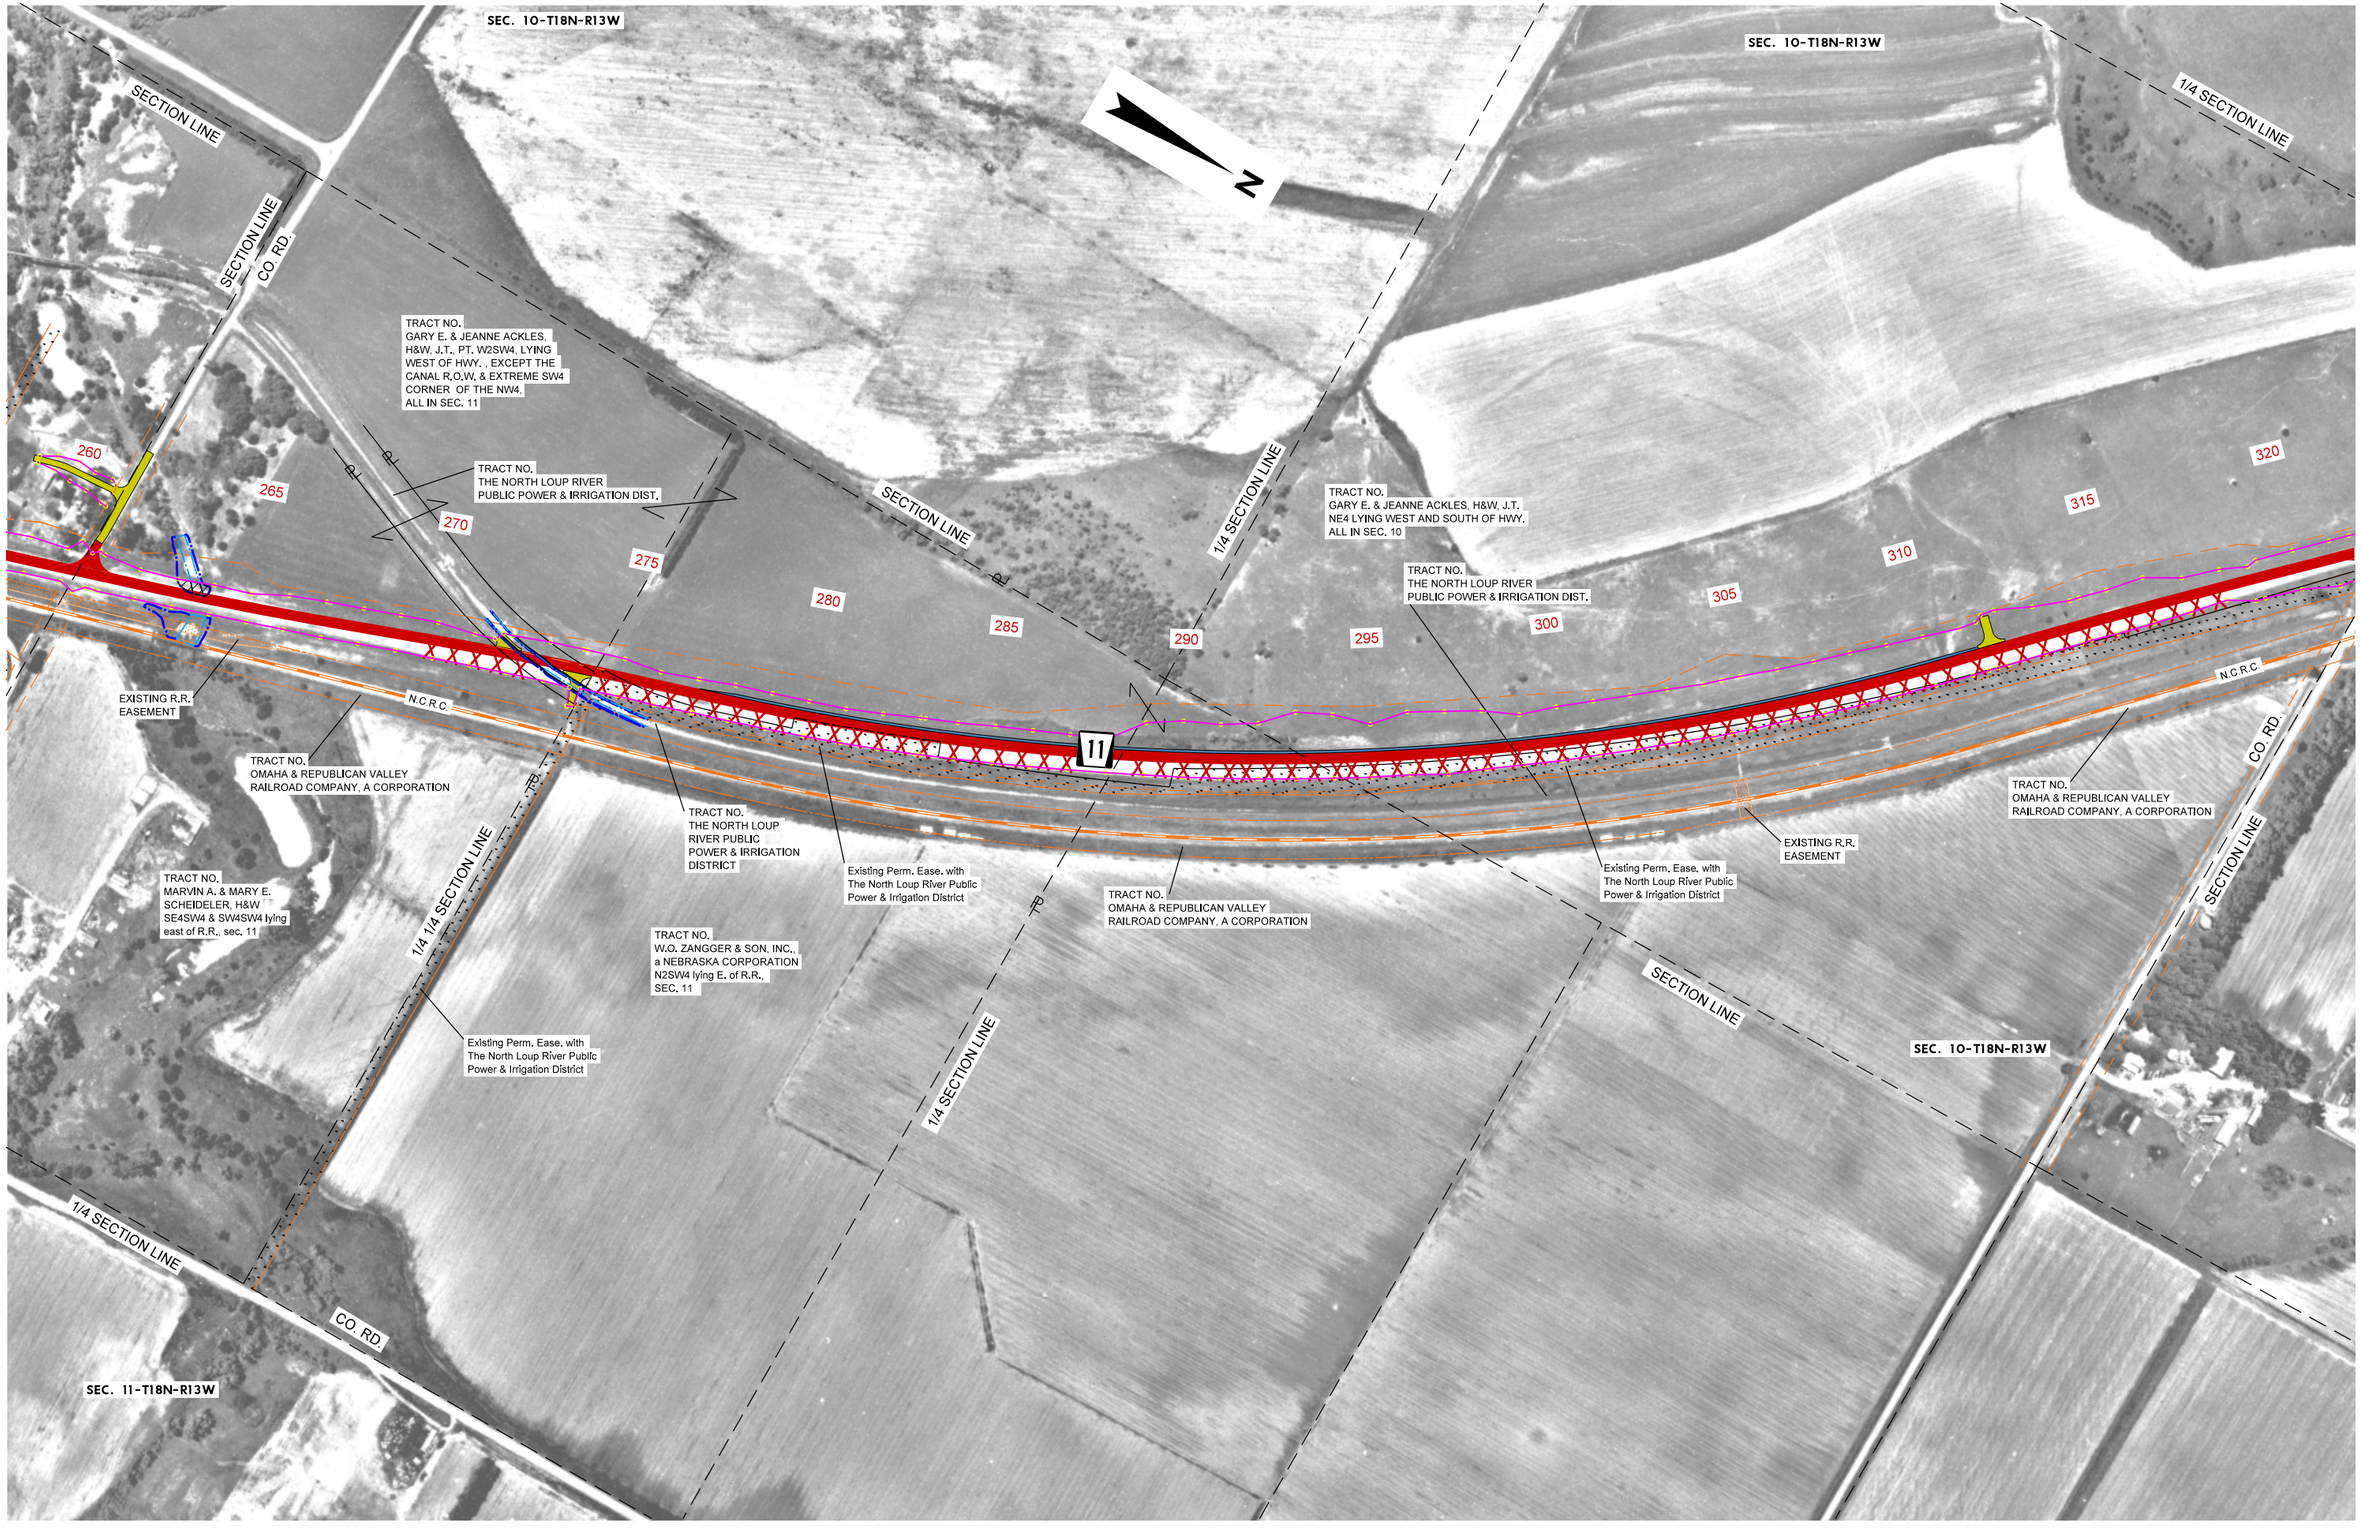
SEC. 10-T18N-R13W
SECTION LINE
CO. RD.
TRACT NO.
GARY E. & JEANNE ACKLES,
H&W, J.T., PT. W2SW4, LYING
WEST OF HWY., , EXCEPT THE
CANAL R.O.W. & EXTREME SW4
CORNER OF THE NW4,
ALL IN SEC. 11
TRACT NO.
THE NORTH LOUP RIVER
PUBLIC POWER & IRRIGATION DIST.
260
265
270
275
280
285
290
295
300
305
310
315
320
1/4 SECTION LINE
TRACT NO.
GARY E. & JEANNE ACKLES, H&W, J.T.
NE4 LYING WEST AND SOUTH OF HWY.
ALL IN SEC. 10
N.C.R.C.
EXISTING R.R.
EASEMENT
TRACT NO.
OMAHA & REPUBLICAN VALLEY
RAILROAD COMPANY, A CORPORATION
11
TRACT NO.
THE NORTH LOUP
RIVER PUBLIC
POWER & IRRIGATION
DISTRICT
Existing Perm. Ease. with
The North Loup River Public
Power & Irrigation District
TRACT NO.
MARVIN A. & MARY E.
SCHEIDELER, H&W
SE4SW4 & SW4SW4 lying
east of R.R., sec. 11
TRACT NO.
W.O. ZANGGER & SON, INC.,
a NEBRASKA CORPORATION
N2SW4 lying E. of R.R.,
SEC. 11
SEC. 11-T18N-R13W