Ord North STPD-70-4(106) CN 41914

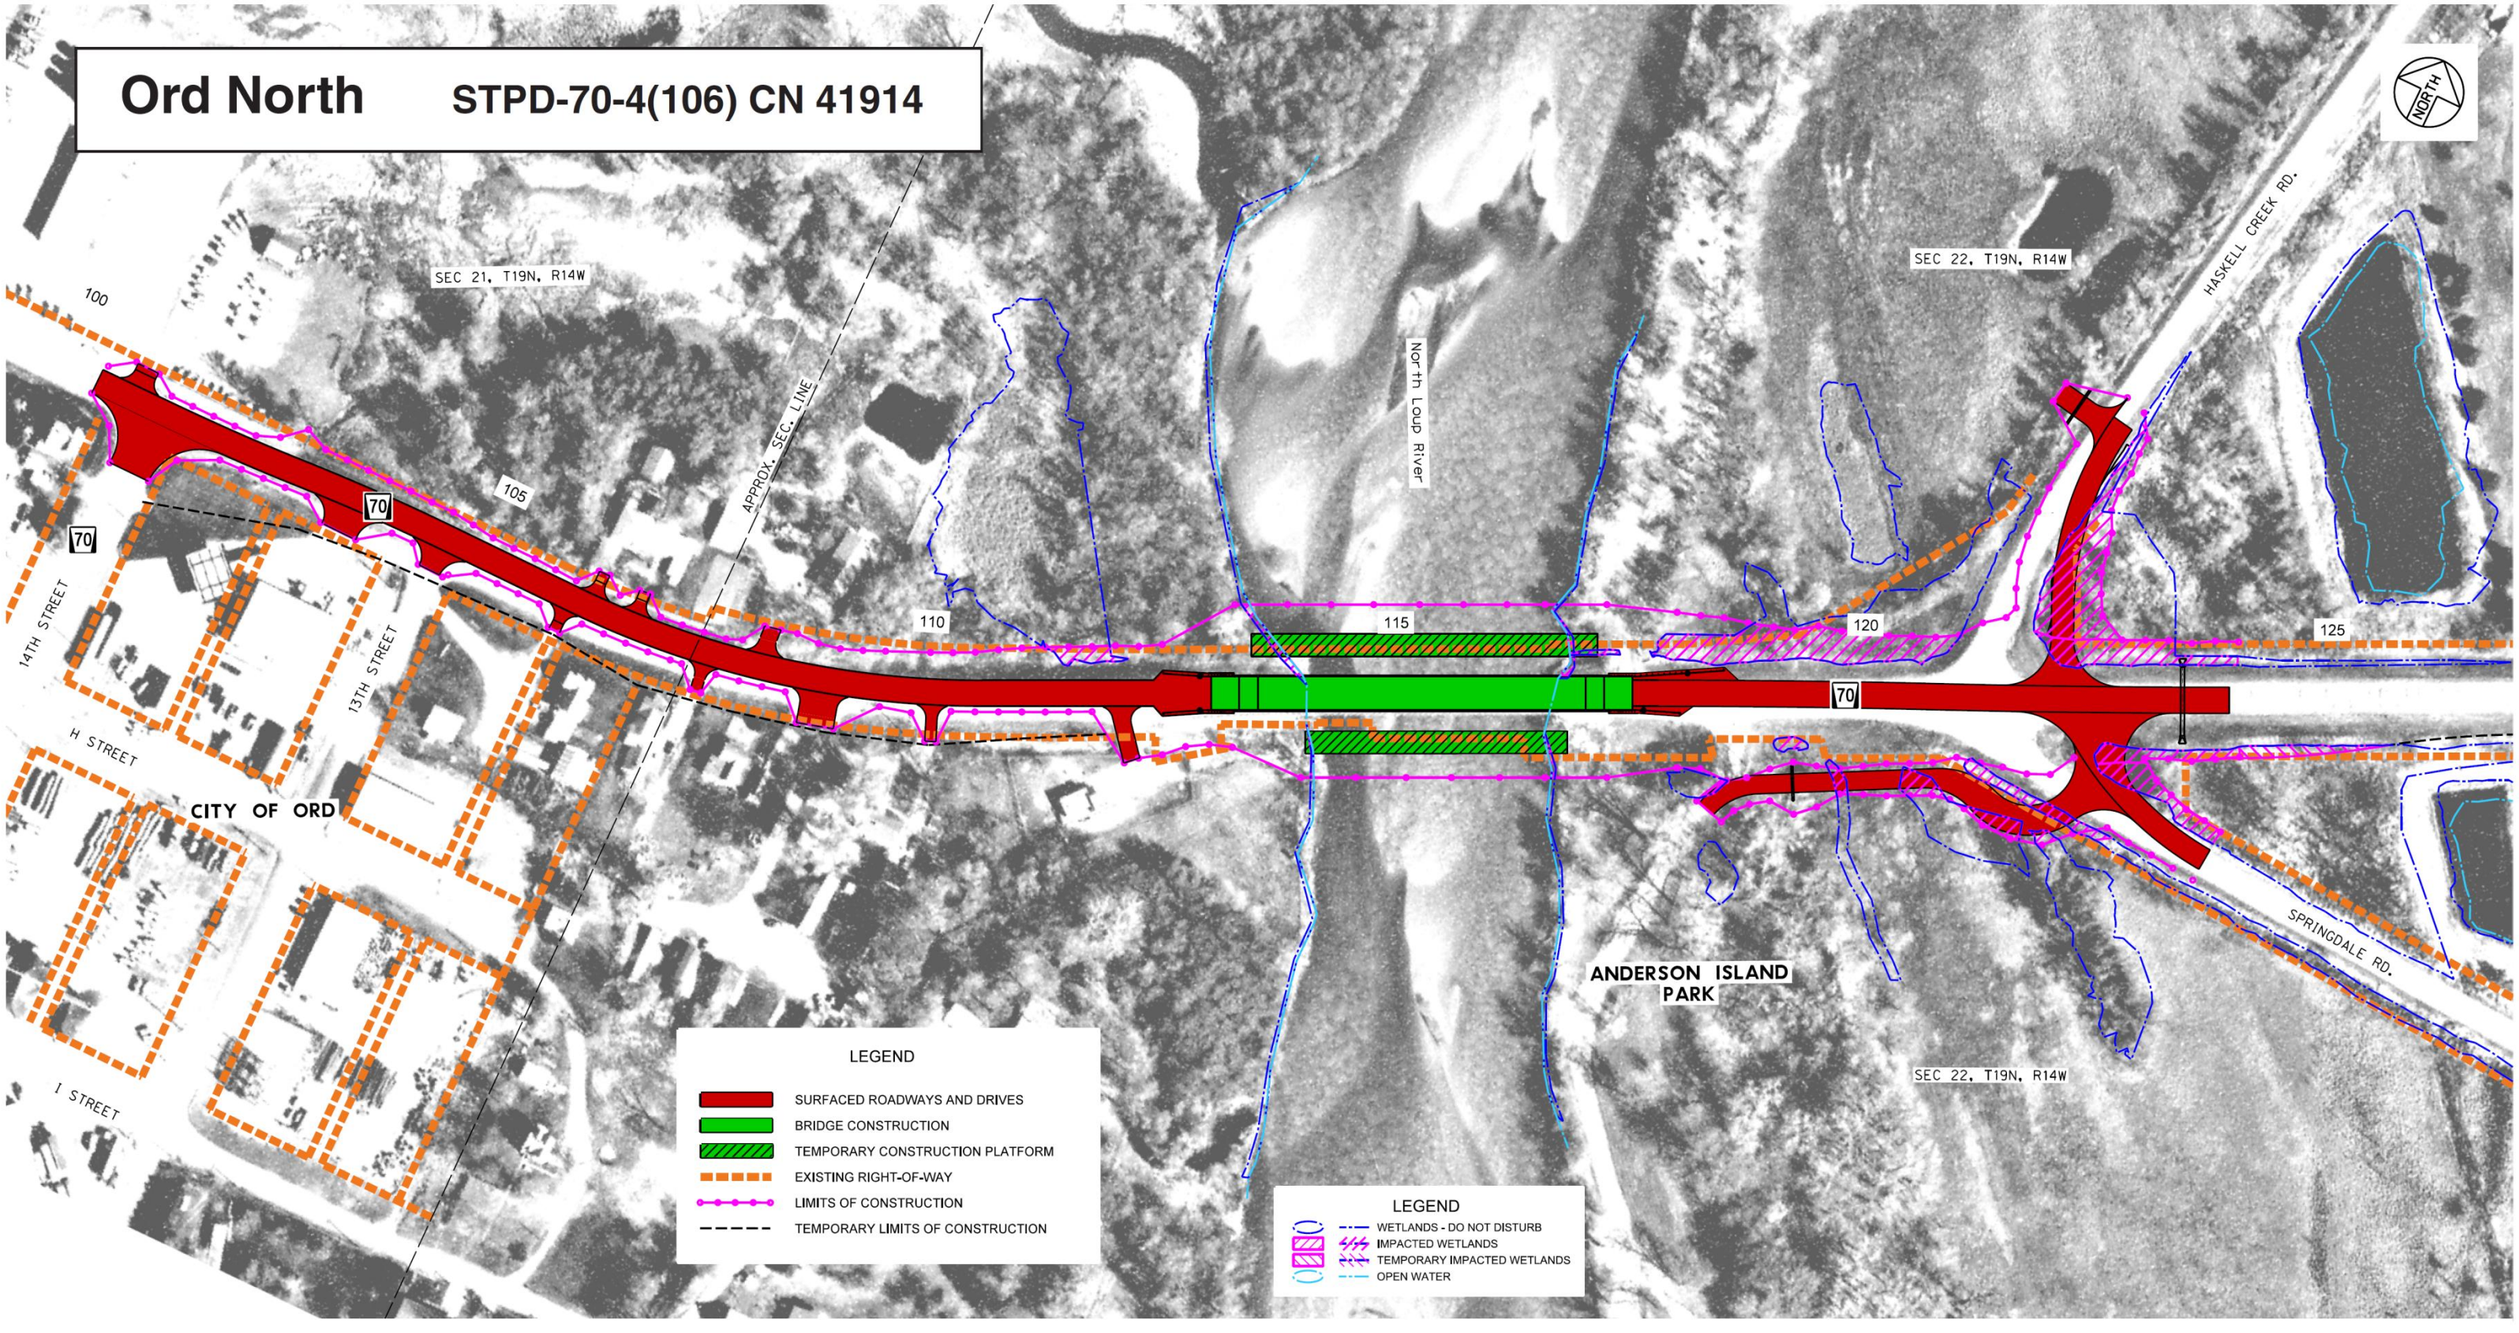

U.S.Department of Transportation
Federal Highway Administration

NDOR
Nebraska
Department of Roads

PRELIMINARY PLAN
NOT FINAL - SUBJECT TO CHANGE