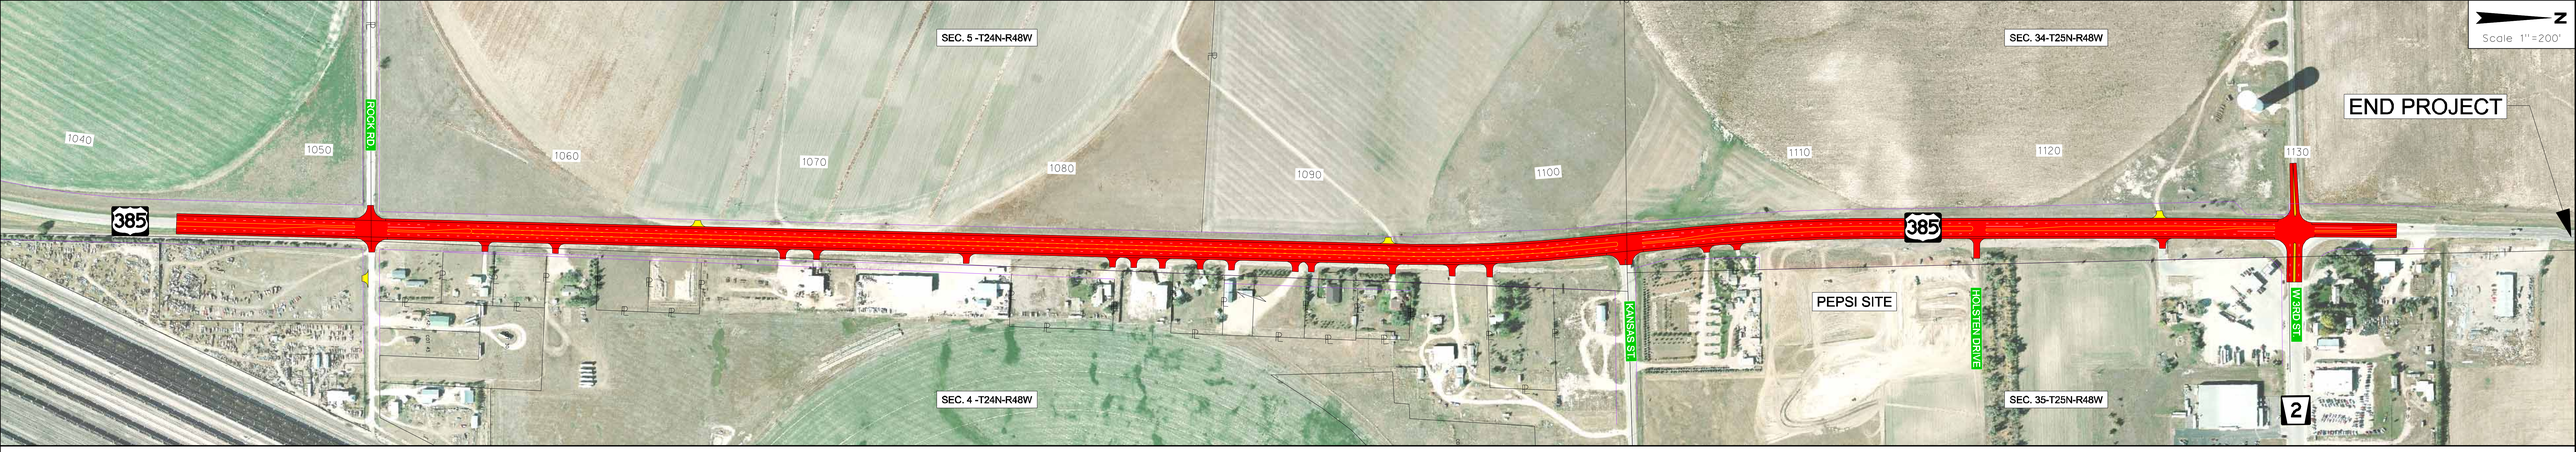

ALTERNATIVE A
5-LANE/FLUSH MEDIAN CENTERED ON EXISTING

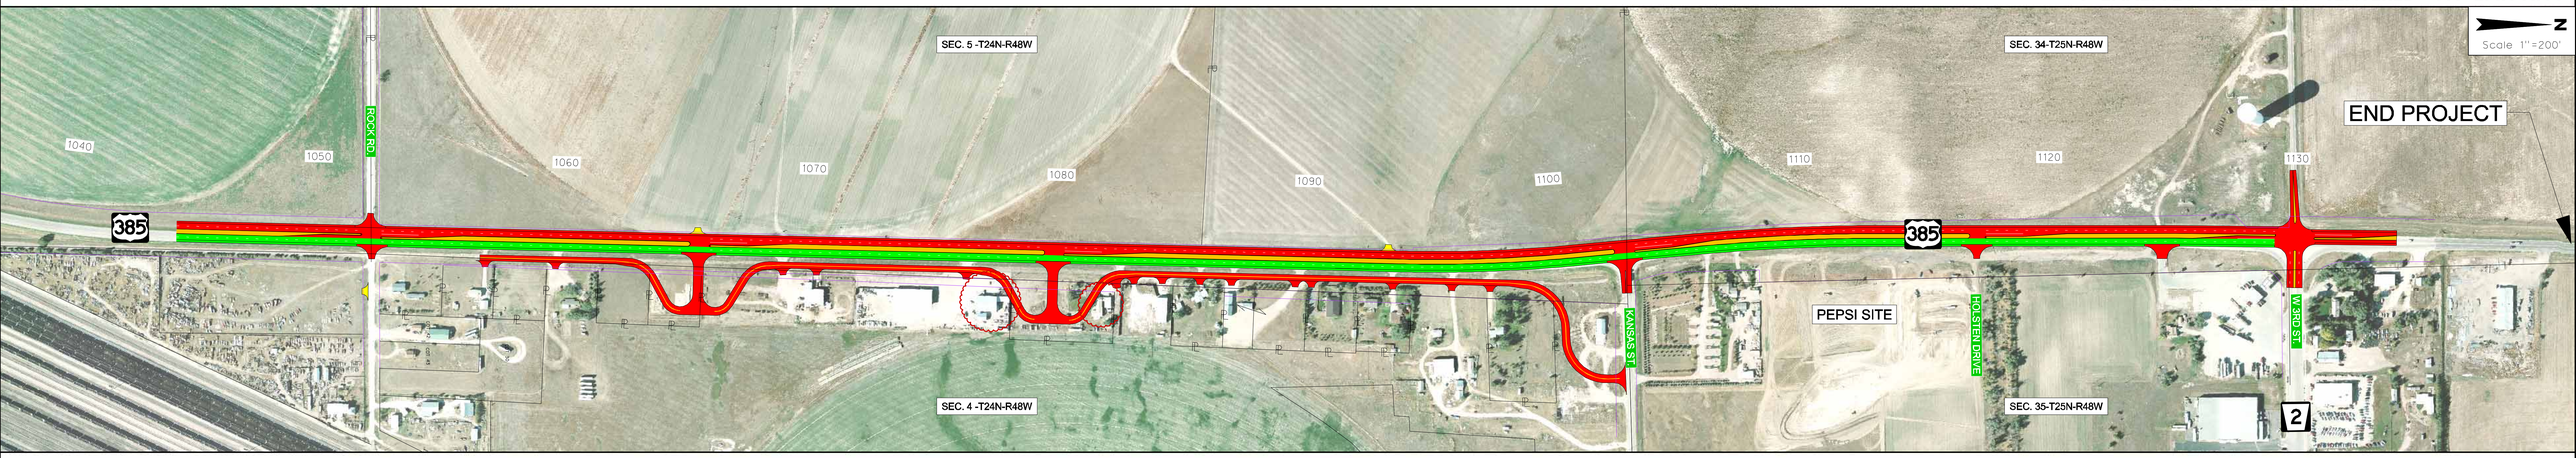

ALTERNATIVE B
5-LANE/RAISED MEDIAN, HOLD EAST EDGE OF PAVEMENT

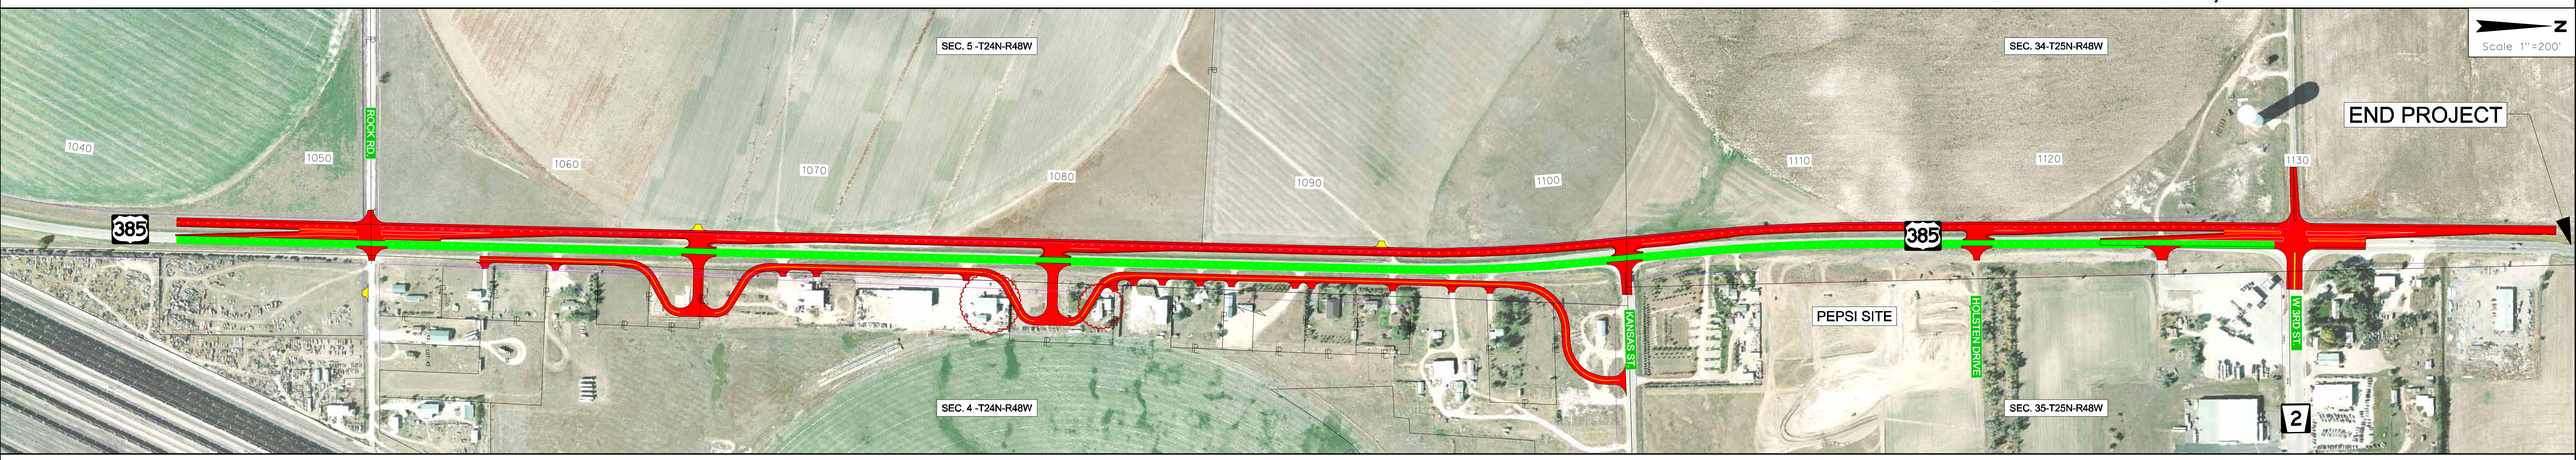

ALTERNATIVE C
4-LANE/DIVIDED MEDIAN, HOLD EAST EDGE OF PAVEMENT

LEGEND

- EXISTING RIGHT OF WAY
- EXISTING RAILROAD RIGHT OF WAY
- OVERLAY OF EXISTING CONCRETE
- NEW SURFACED ROADWAYS & DRIVES
- NON-SURFACED ROADWAYS & DRIVES
- RAISED MEDIAN SURFACE
- XXXXXXXX OBLITERATE ROADWAYS & DRIVES
- POTENTIAL RELOCATION / ACQUISITION

NDOR Nebraska Department of Roads
OLSSON ASSOCIATES
FELSBURG HOLT & ULLEVIG