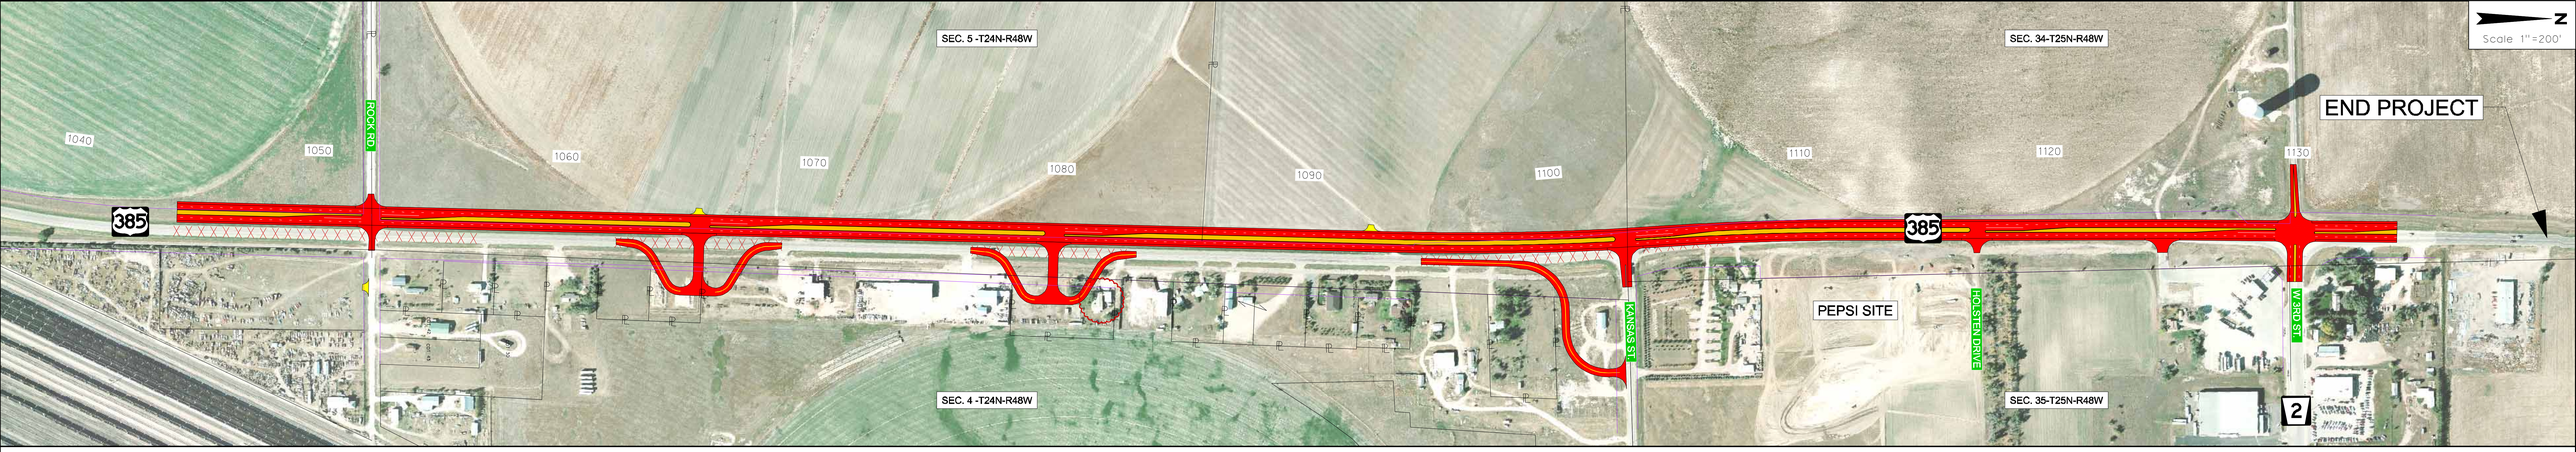

ALTERNATIVE D
5-LANE/RAISED MEDIAN OFFSET TO THE WEST

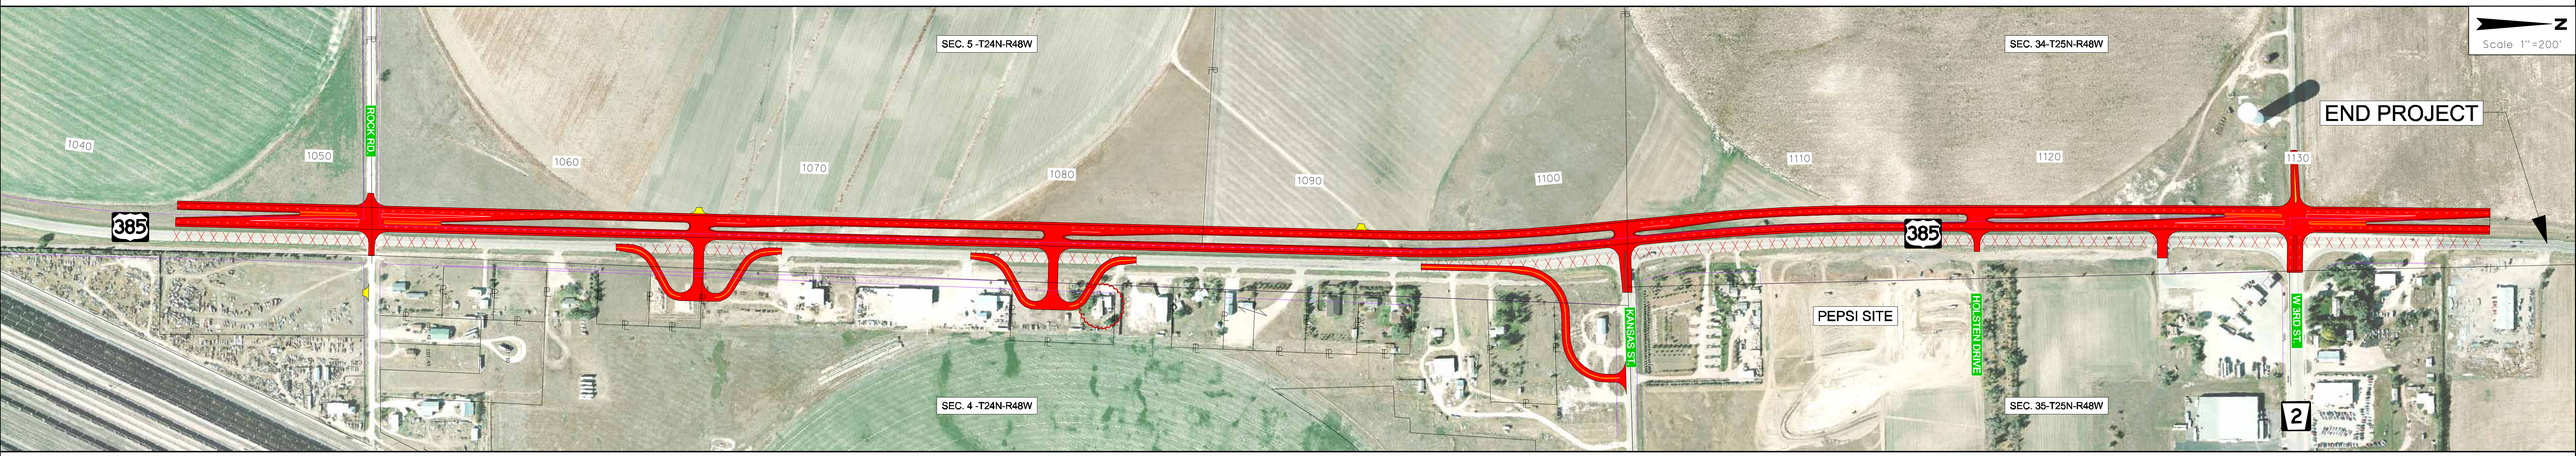

ALTERNATIVE E
4-LANE/DIVIDED MEDIAN OFFSET TO THE WEST

LEGEND

- EXISTING RIGHT OF WAY
- EXISTING RAILROAD RIGHT OF WAY
- OVERLAY OF EXISTING CONCRETE
- NEW SURFACED ROADWAYS & DRIVES
- NON-SURFACED ROADWAYS & DRIVES
- RAISED MEDIAN SURFACE
- OBLITERATE ROADWAYS & DRIVES
- POTENTIAL RELOCATION / ACQUISITION

NDOR Nebraska Department of Roads
OLSSON ASSOCIATES
FELSBURG HOLT & ULLEVIG