RALSTON VIADUCT
85-2(111)
C.N. 22203

U.S.Department of Transportation
Federal Highway Administration

NDOR
Nebraska
Department of Roads

RALSTON
NEBRASKA
INDEPENDENCE CITY

PRELIMINARY PLAN
NOT FINAL - SUBJECT TO CHANGE

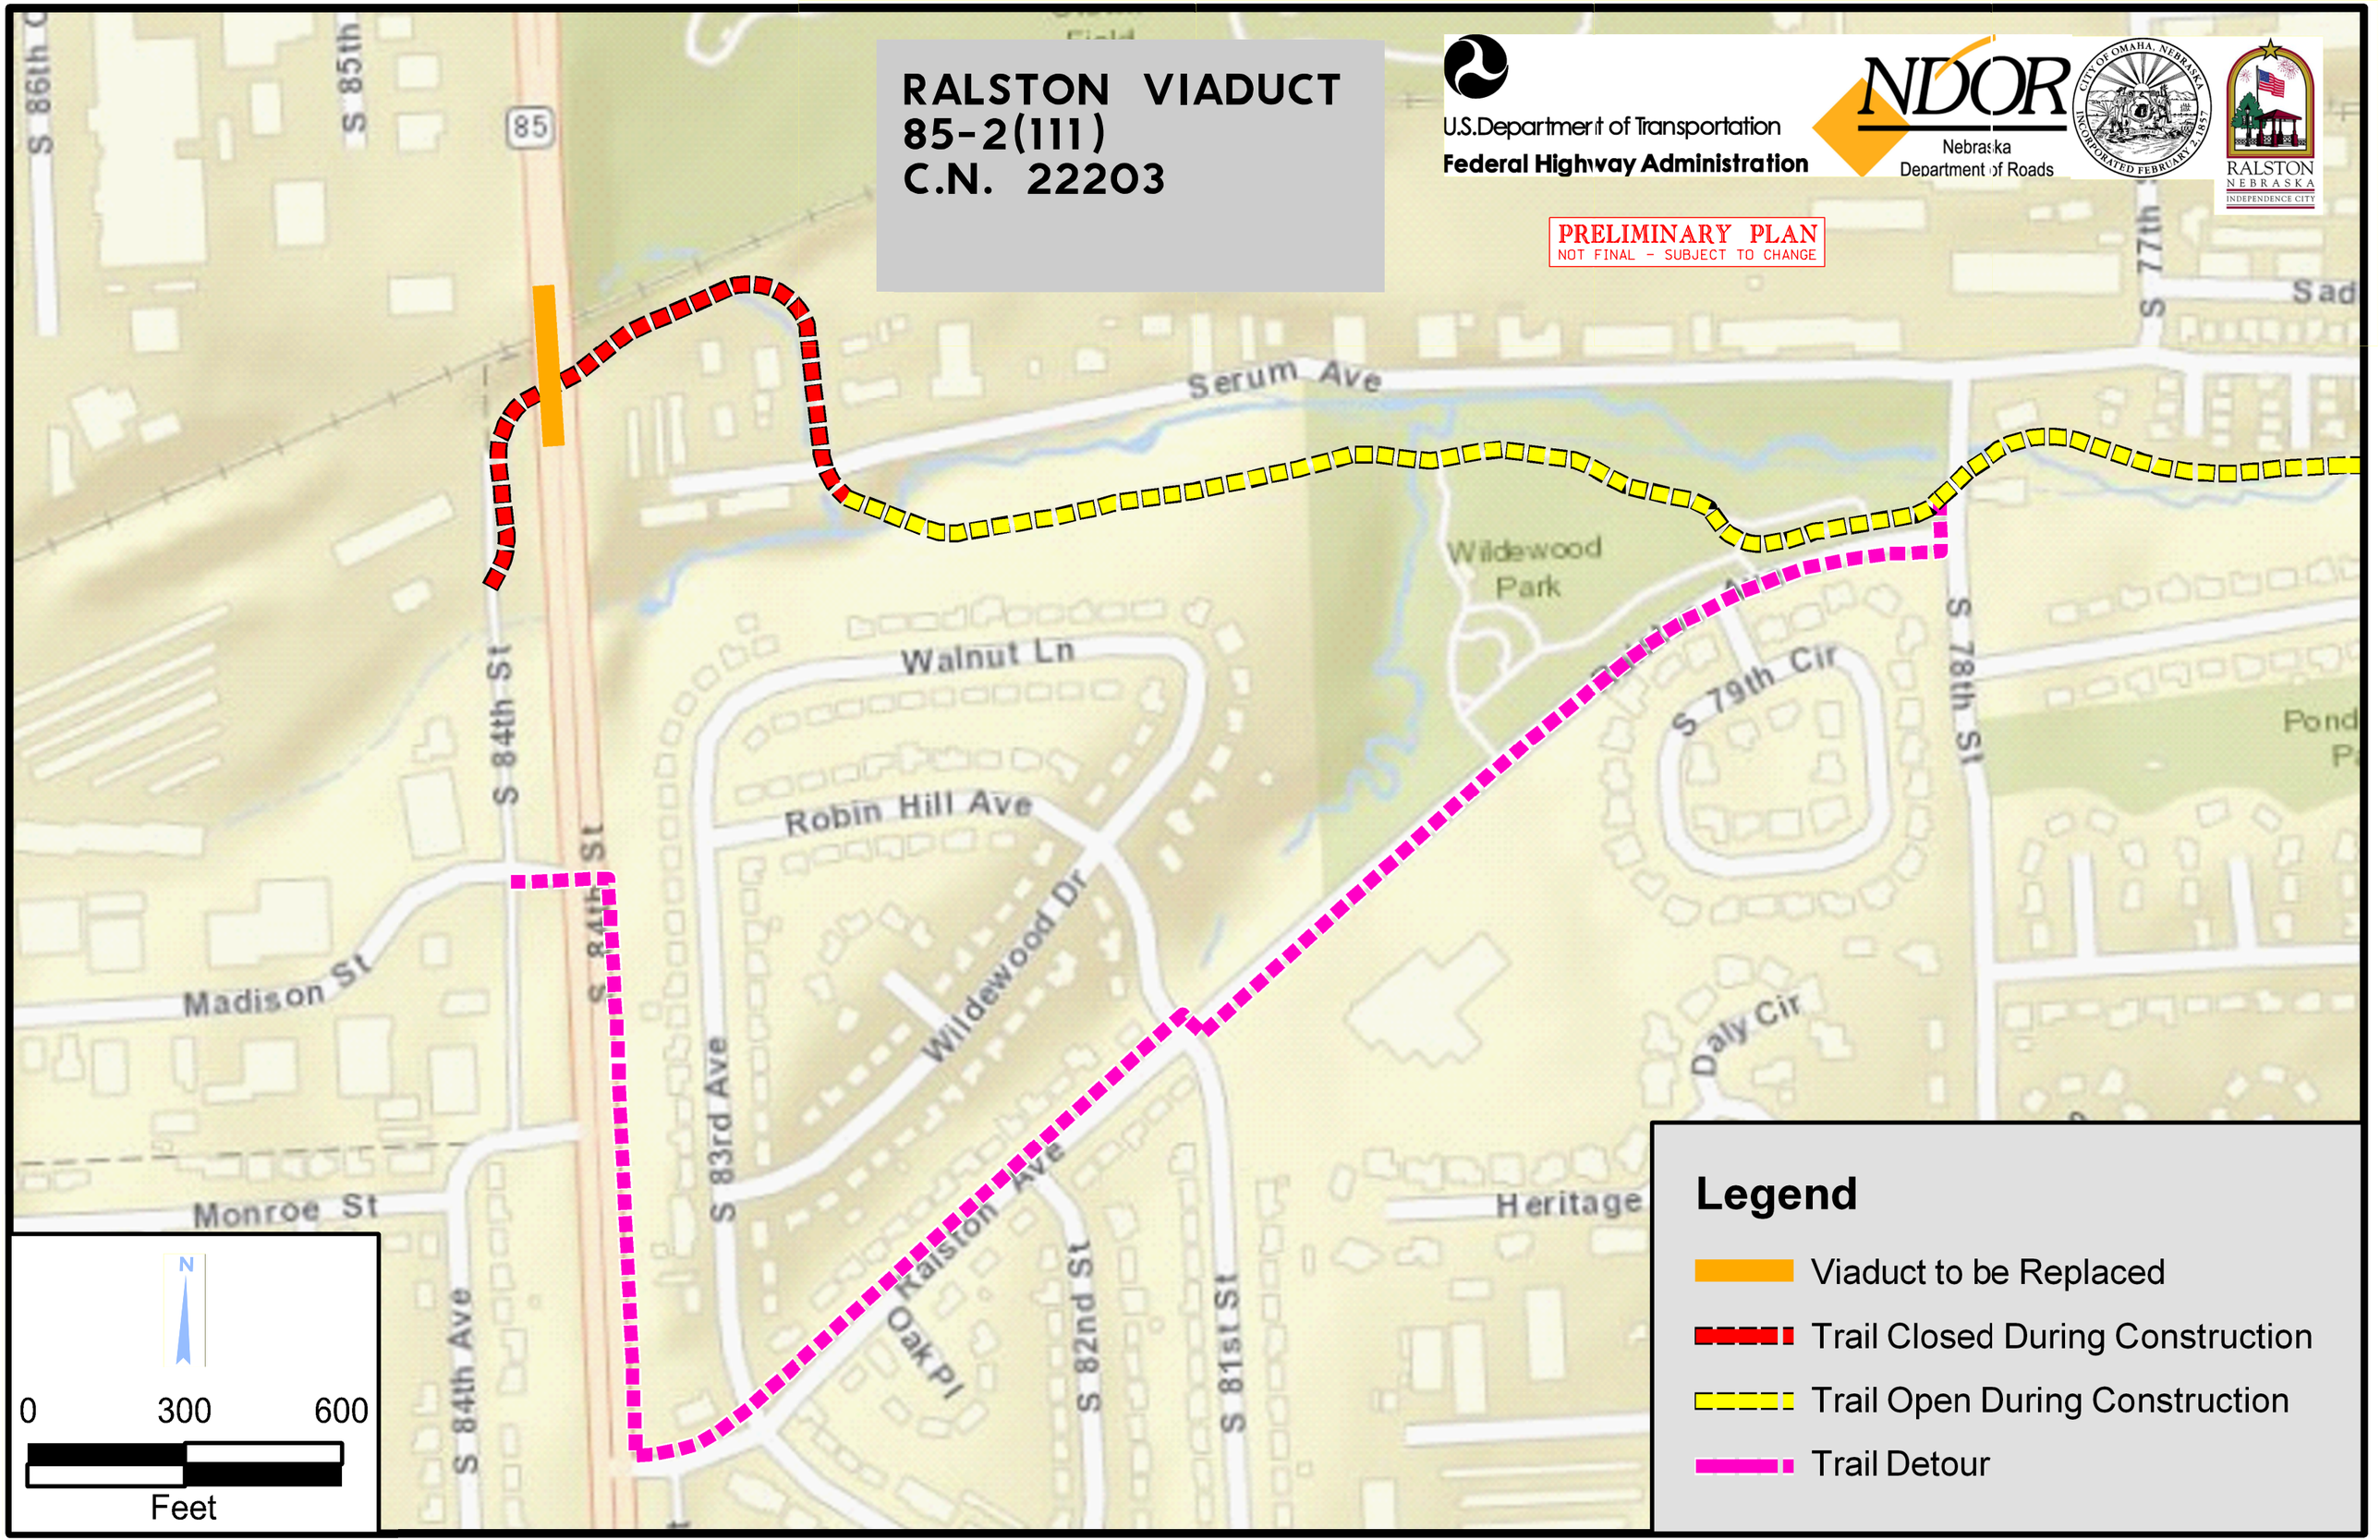

Legend

- Viaduct to be Replaced
- Trail Closed During Construction
- Trail Open During Construction
- Trail Detour