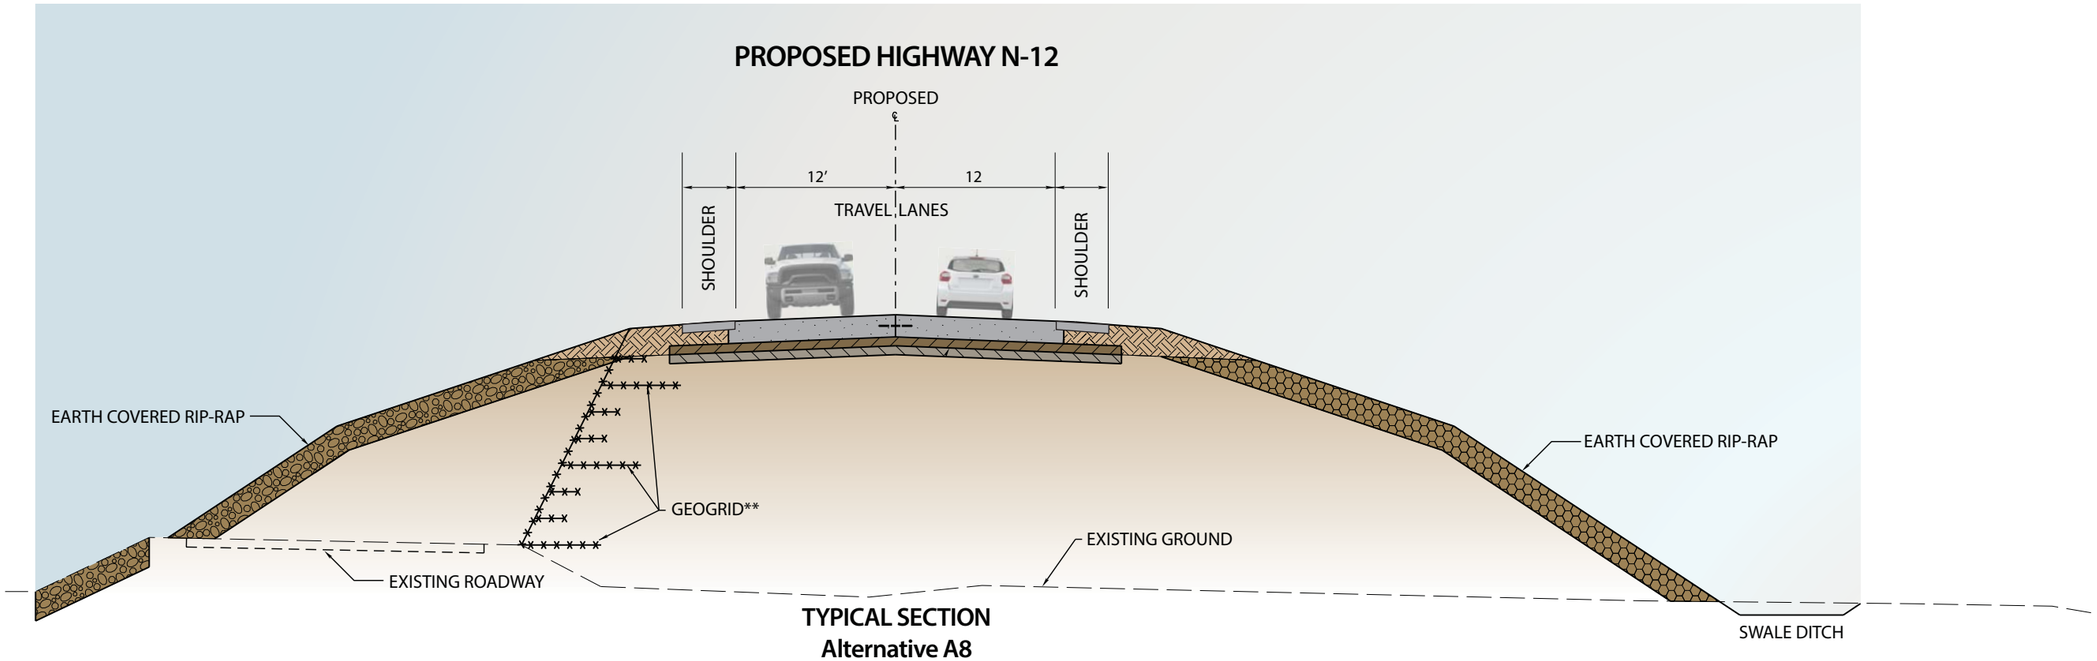

TYPICAL SECTION
Alternative A8

BIRD'S EYE VIEW - PHASE I
Alternative A8

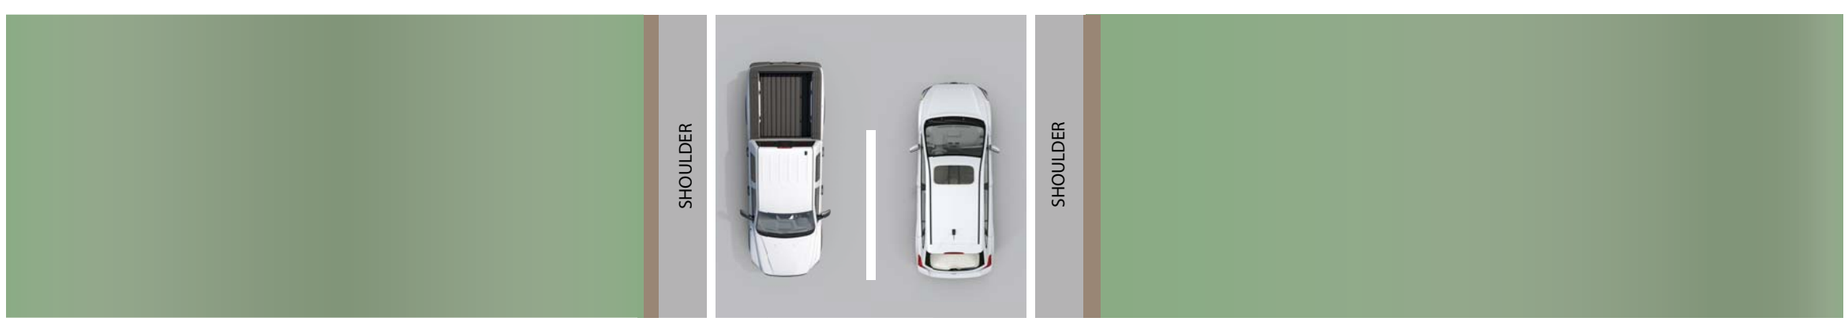

BIRD'S EYE VIEW - COMPLETE
Alternative A8

NDOR
Nebraska
Department of Roads