PRELIMINARY PLAN
NOT FINAL - SUBJECT TO CHANGE

PROJECT NO.	SHEET NO.
89-3(106)	2-W1

C.N. 70838

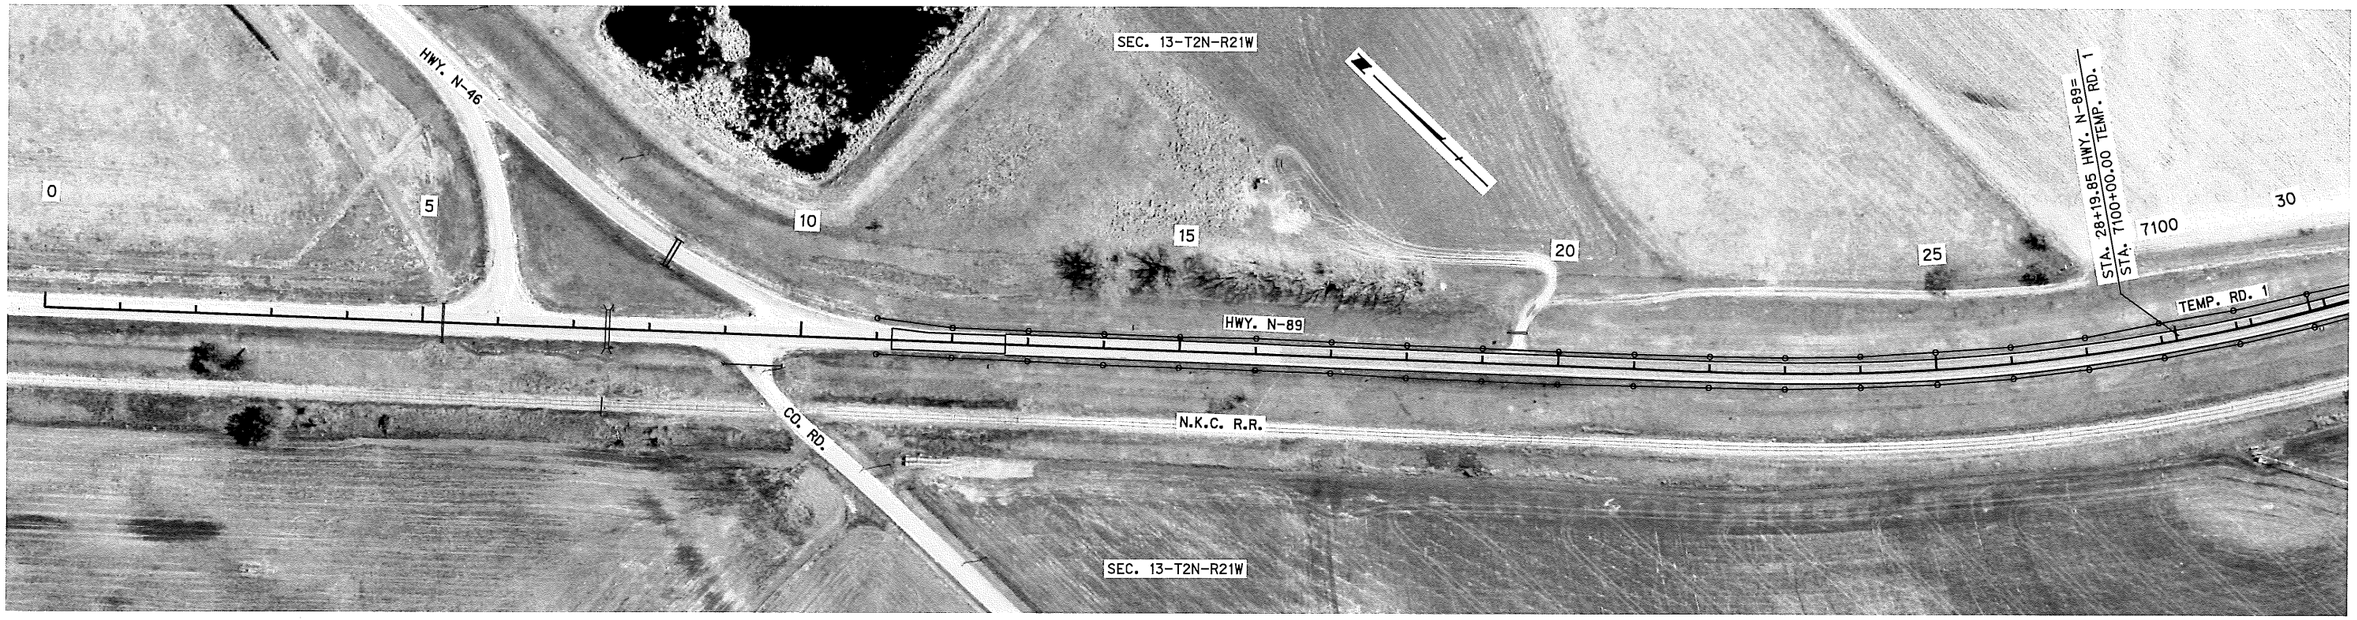

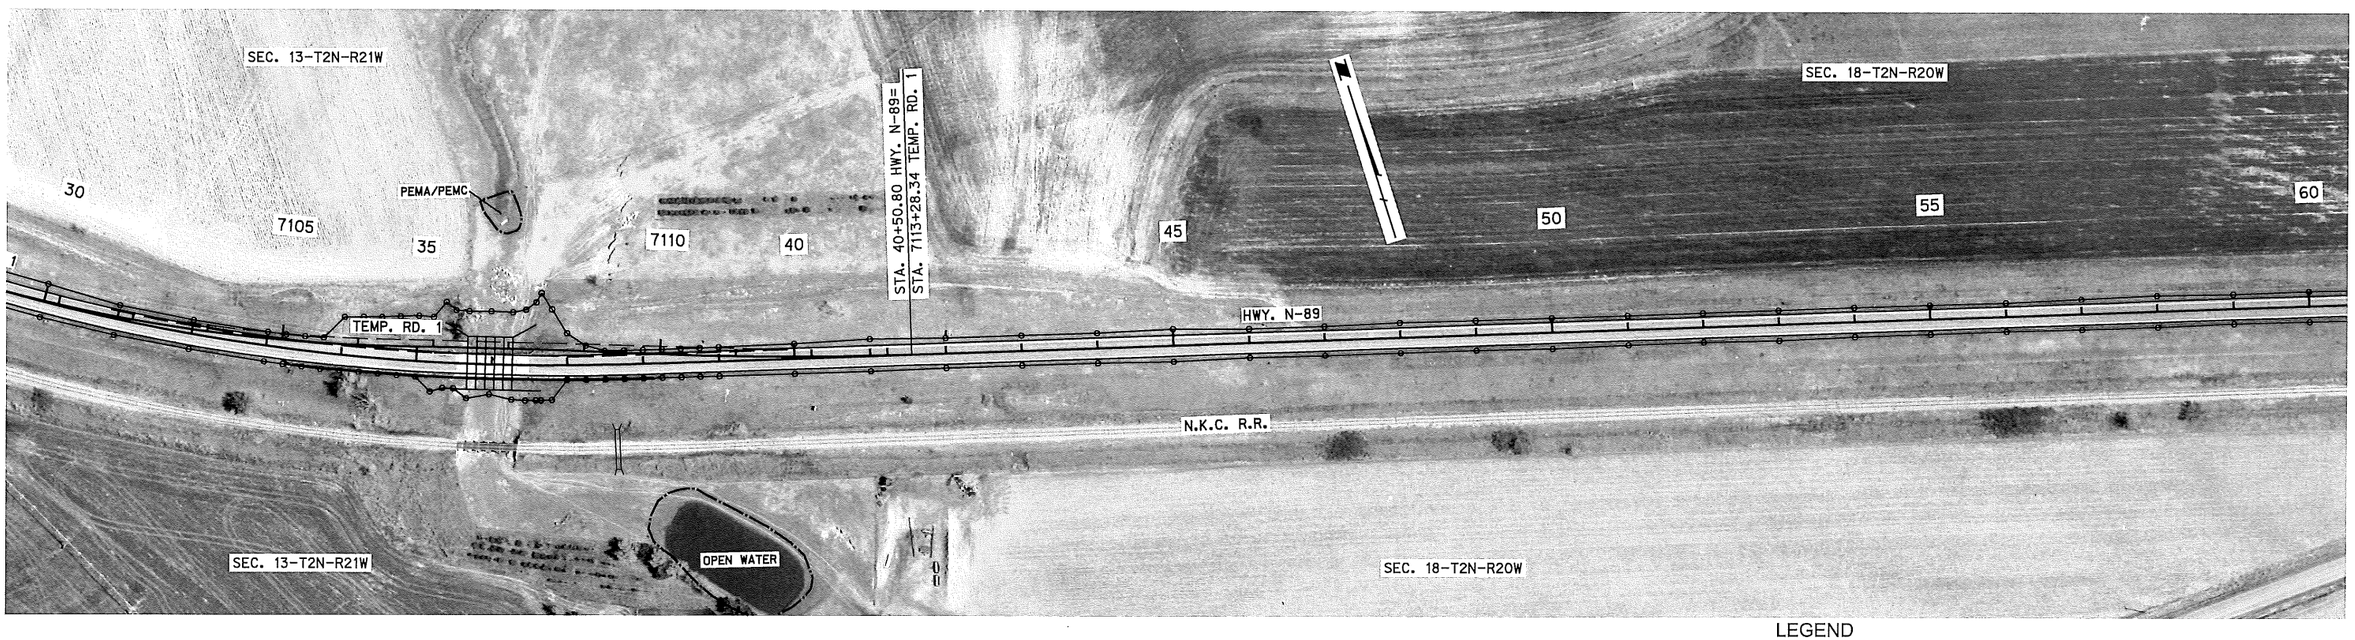

STAMFORD EAST & WEST

HARLAN COUNTY

LEGEND

- LIMITS OF CONSTRUCTION
- WETLANDS - DO NOT DISTURB
- IMPACTED WETLANDS
- TEMPORARY IMPACTED WETLANDS

DATE: 4/16/07
FLIGHT: 10871
SCALE: 1" = 100'

ROADWAY DESIGN DIVISION

Computer: DRDESIGN148
User: dor13127
Date: 13-JAN-2016 07:25
File: 708380da01.dgn
Scale: 1:200

PROJECT NO.	SHEET NO.
89-3(106)	2-W2

C.N. 70838

PRELIMINARY PLAN

NOT FINAL - SUBJECT TO CHANGE

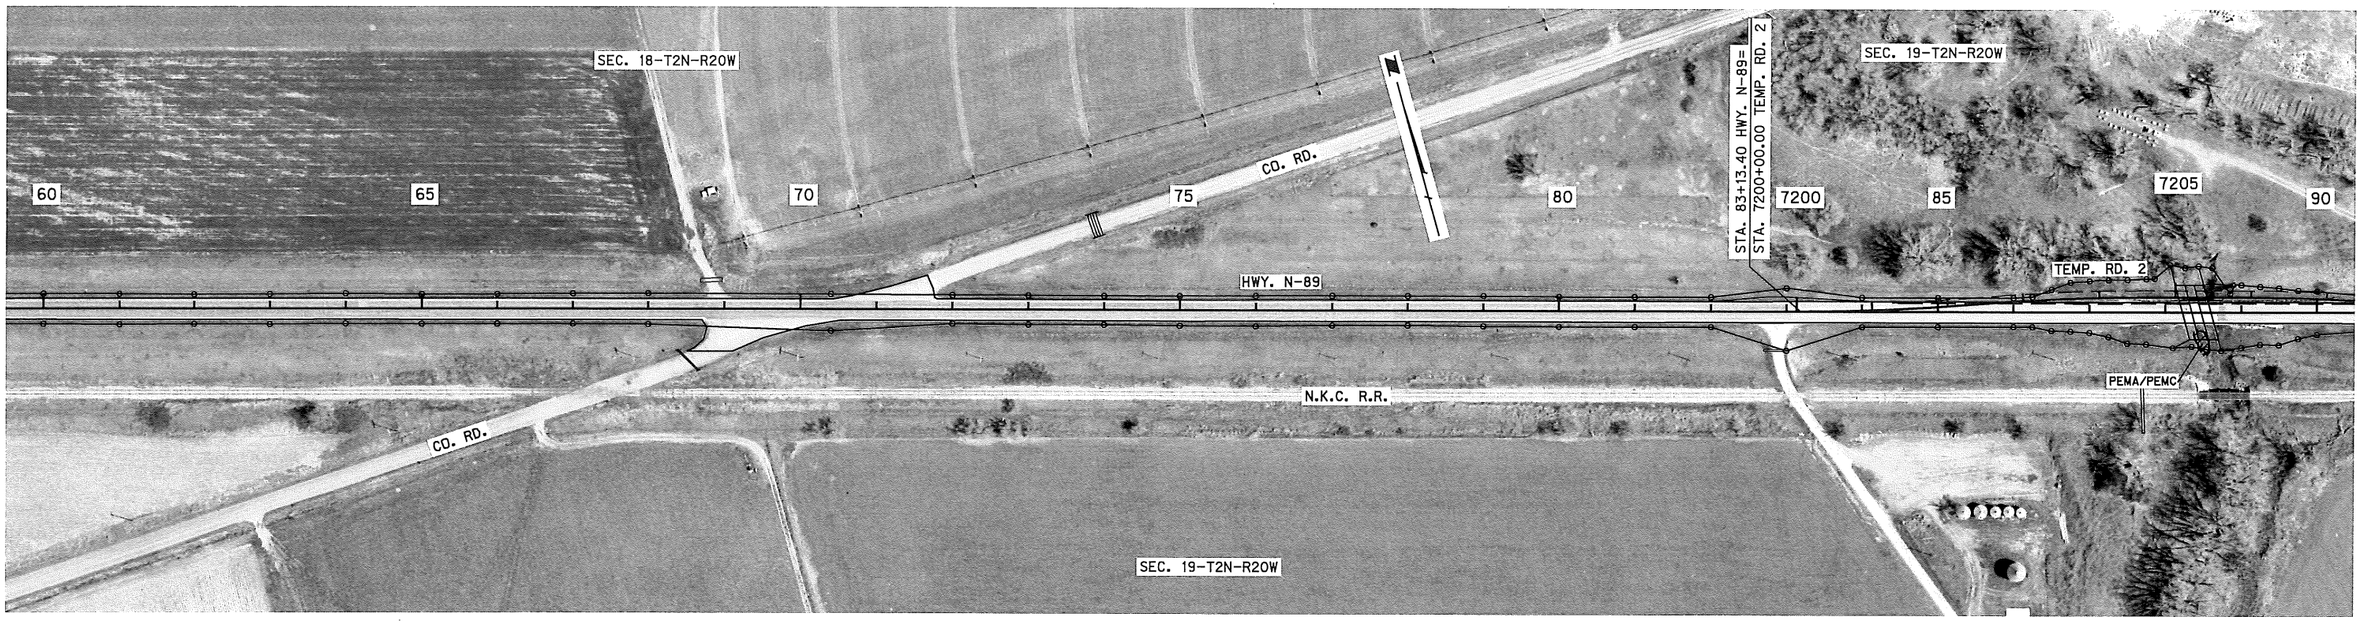

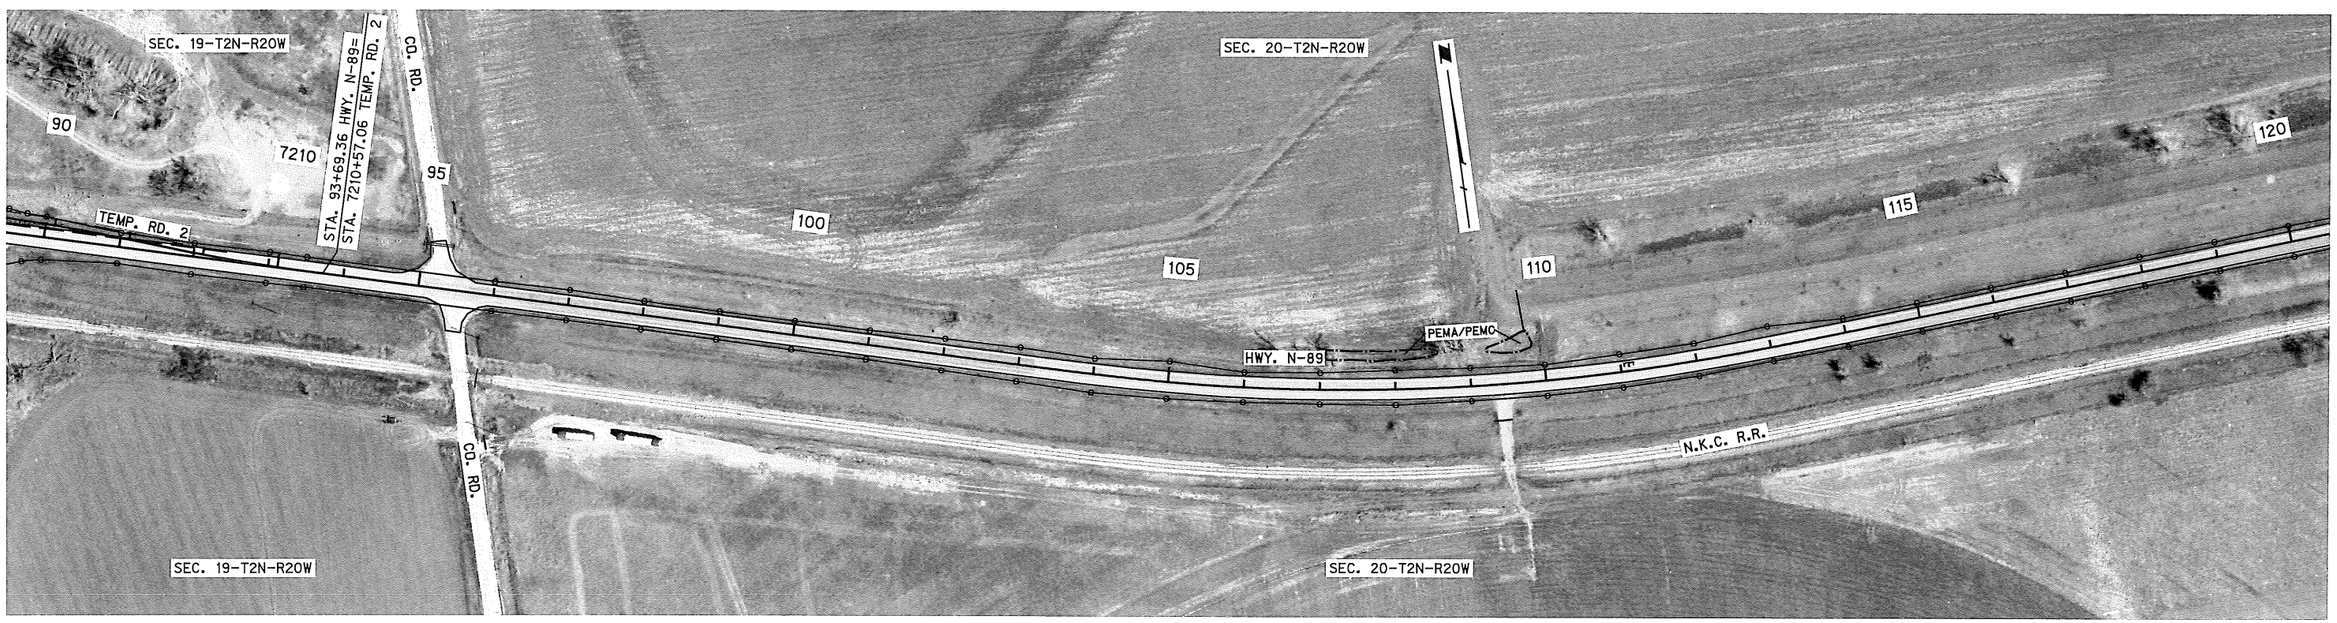

LEGEND

- LIMITS OF CONSTRUCTION
- WETLANDS - DO NOT DISTURB
- IMPACTED WETLANDS
- TEMPORARY IMPACTED WETLANDS

DATE: 4/16/07
FLIGHT: 10871
SCALE: 1" = 100'

ROADWAY DESIGN DIVISION

Computer: DRDESIGN148
User: dor13127
Date: 13-JAN-2016 09:44
File: 708380da02.dgn
Scale: 1:200

PROJECT NO.	SHEET NO.
89-3(106)	2-W3

C.N. 70838

PRELIMINARY PLAN
NOT FINAL - SUBJECT TO CHANGE

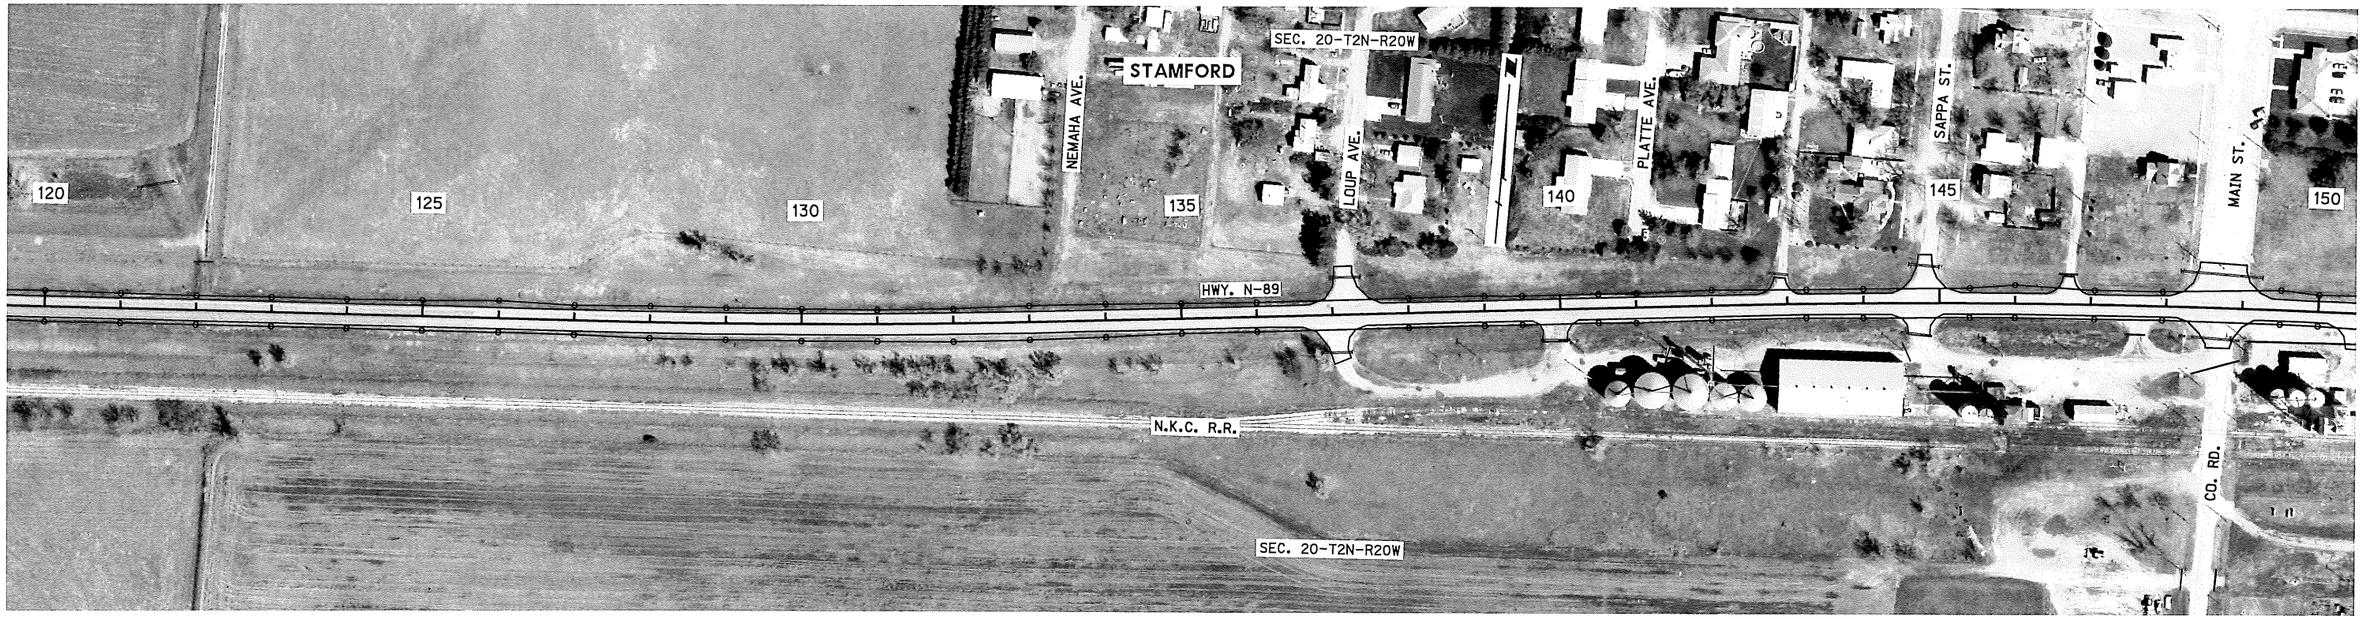

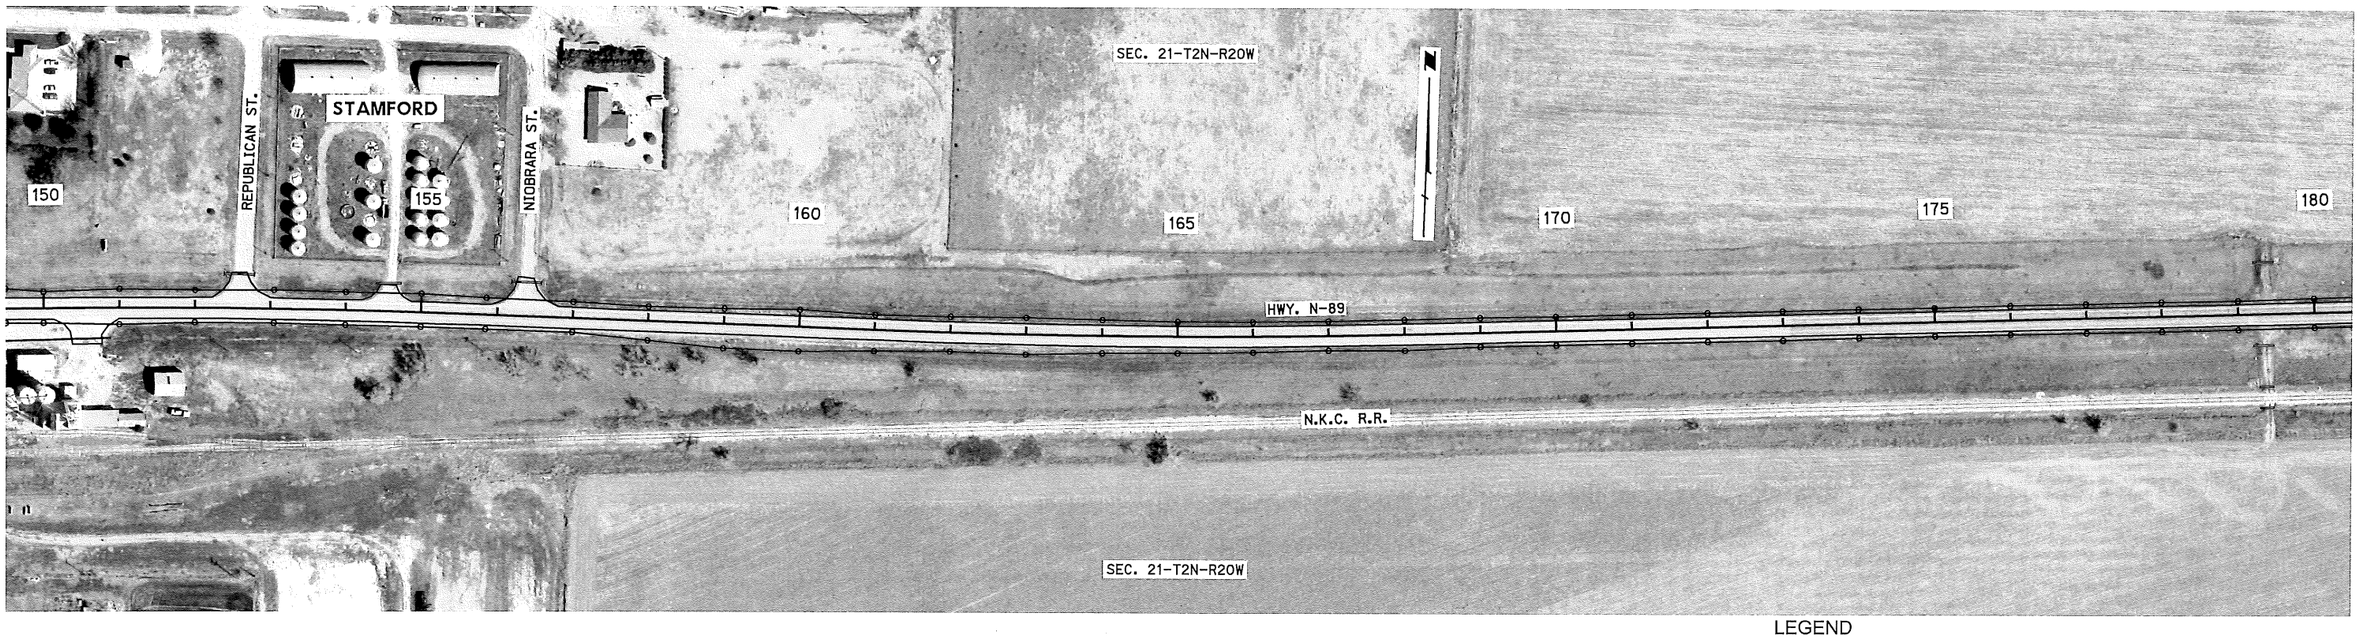

LEGEND

- LIMITS OF CONSTRUCTION
- WETLANDS - DO NOT DISTURB
- IMPACTED WETLANDS
- TEMPORARY IMPACTED WETLANDS

DATE: 4/16/07
FLIGHT: 10871
SCALE: 1" = 100'

ROADWAY DESIGN DIVISION

Computer: DRDESIGN148
User: dor13127
Date: 13-JAN-2016 07:26
File: 708380da03.dgn
Scale: 1:200

PRELIMINARY PLAN
NOT FINAL - SUBJECT TO CHANGE

PROJECT NO.	SHEET NO.
89-3(106)	2-W4

C.N. 70838

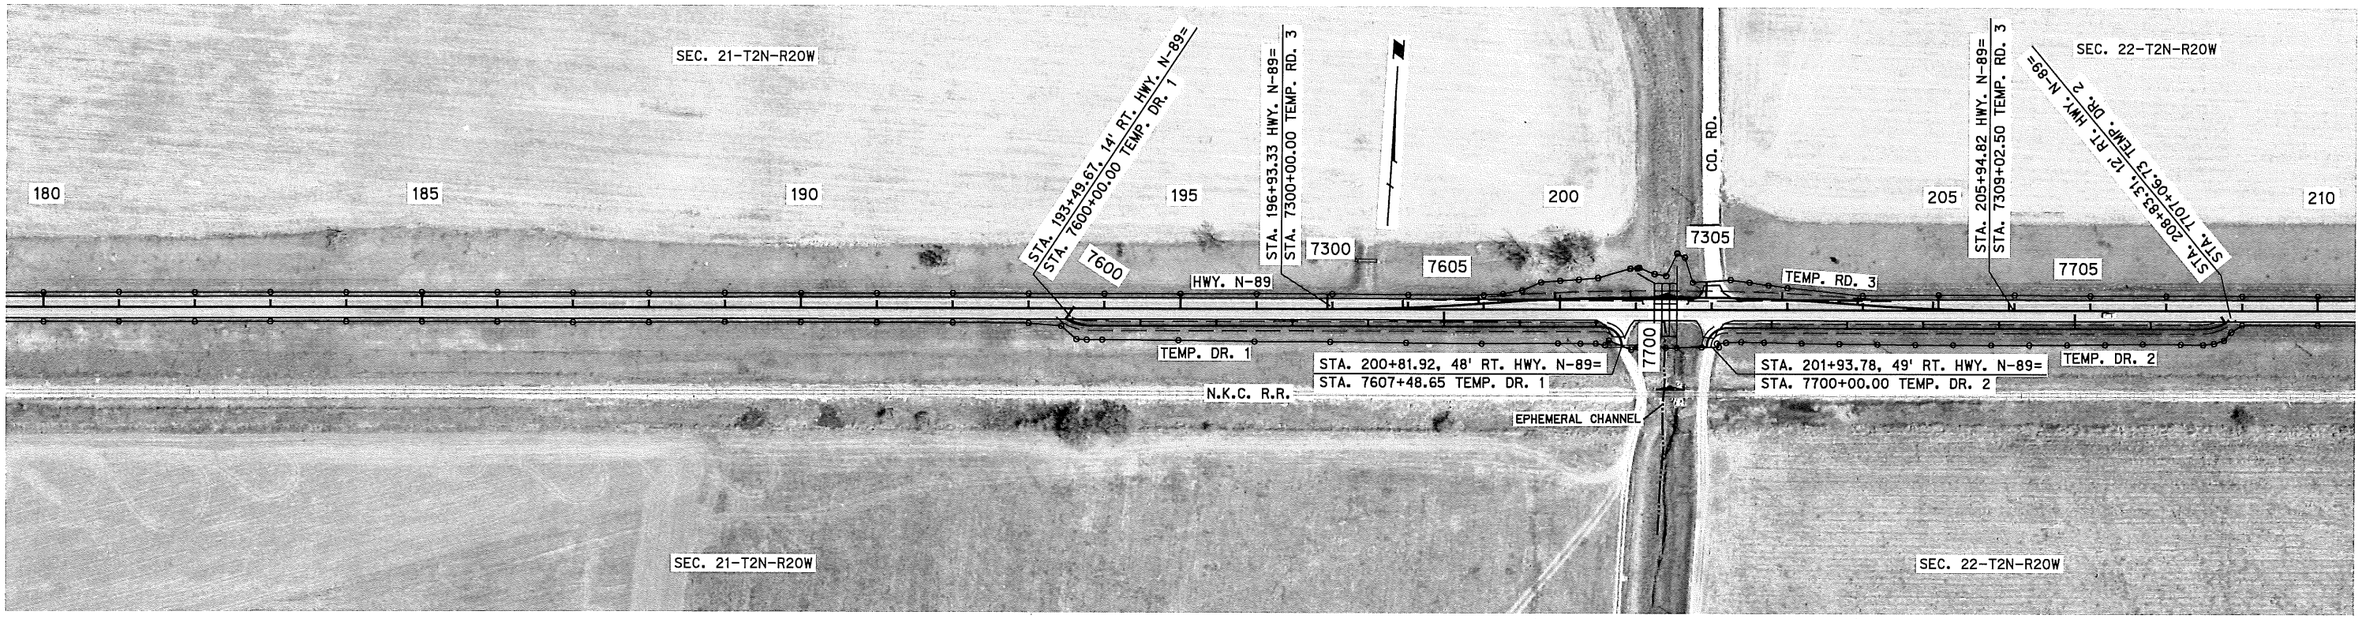

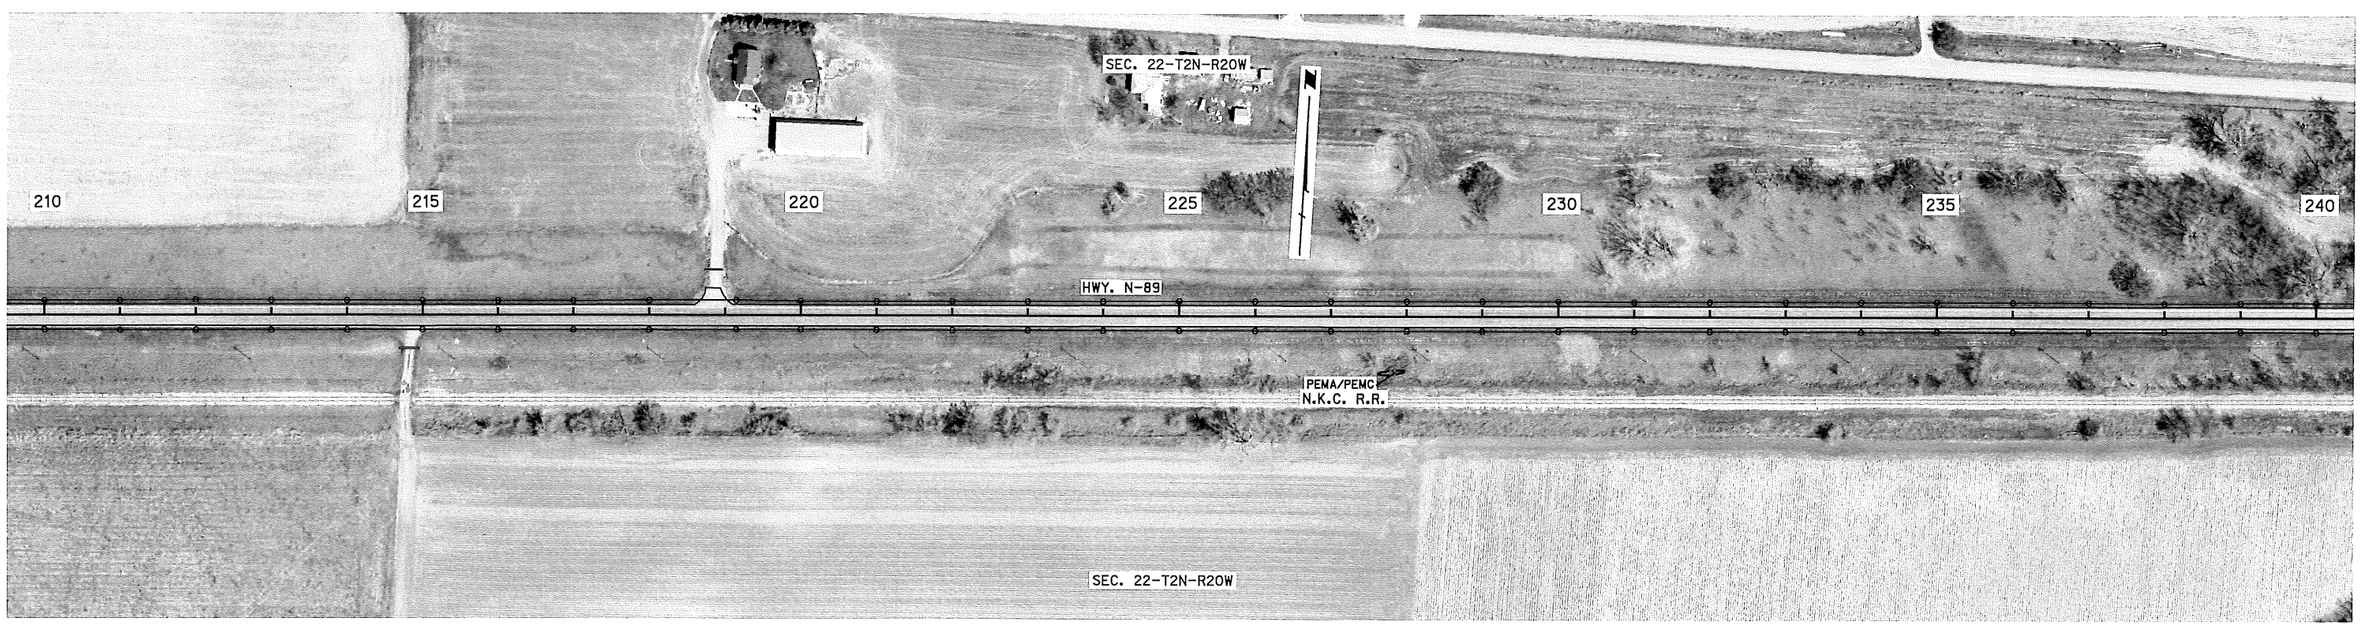

LEGEND

- LIMITS OF CONSTRUCTION
- WETLANDS - DO NOT DISTURB
- IMPACTED WETLANDS
- TEMPORARY IMPACTED WETLANDS

DATE: 4/16/07
FLIGHT: 10871
SCALE: 1" = 100'

ROADWAY DESIGN DIVISION

Computer: DRDESIGN148
User: dor13127
Date: 13-JAN-2016 07:26
File: 708380da04.dgn
Scale: 1:200

PROJECT NO.	SHEET NO.
89-3(106)	2-W5

C.N. 70838

PRELIMINARY PLAN
NOT FINAL - SUBJECT TO CHANGE

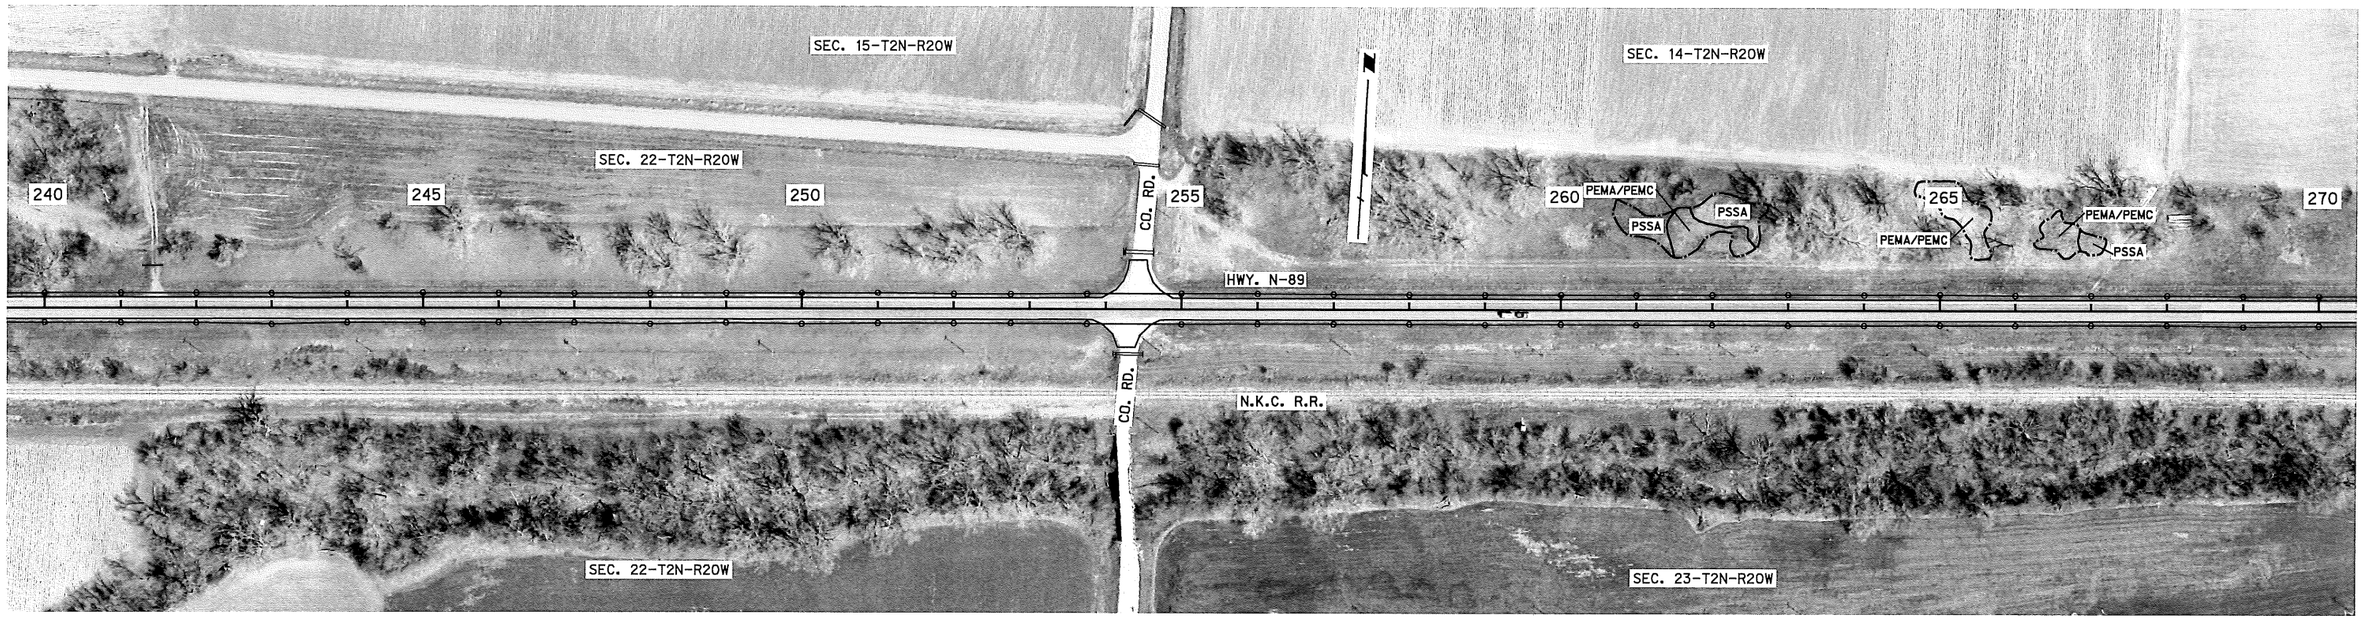

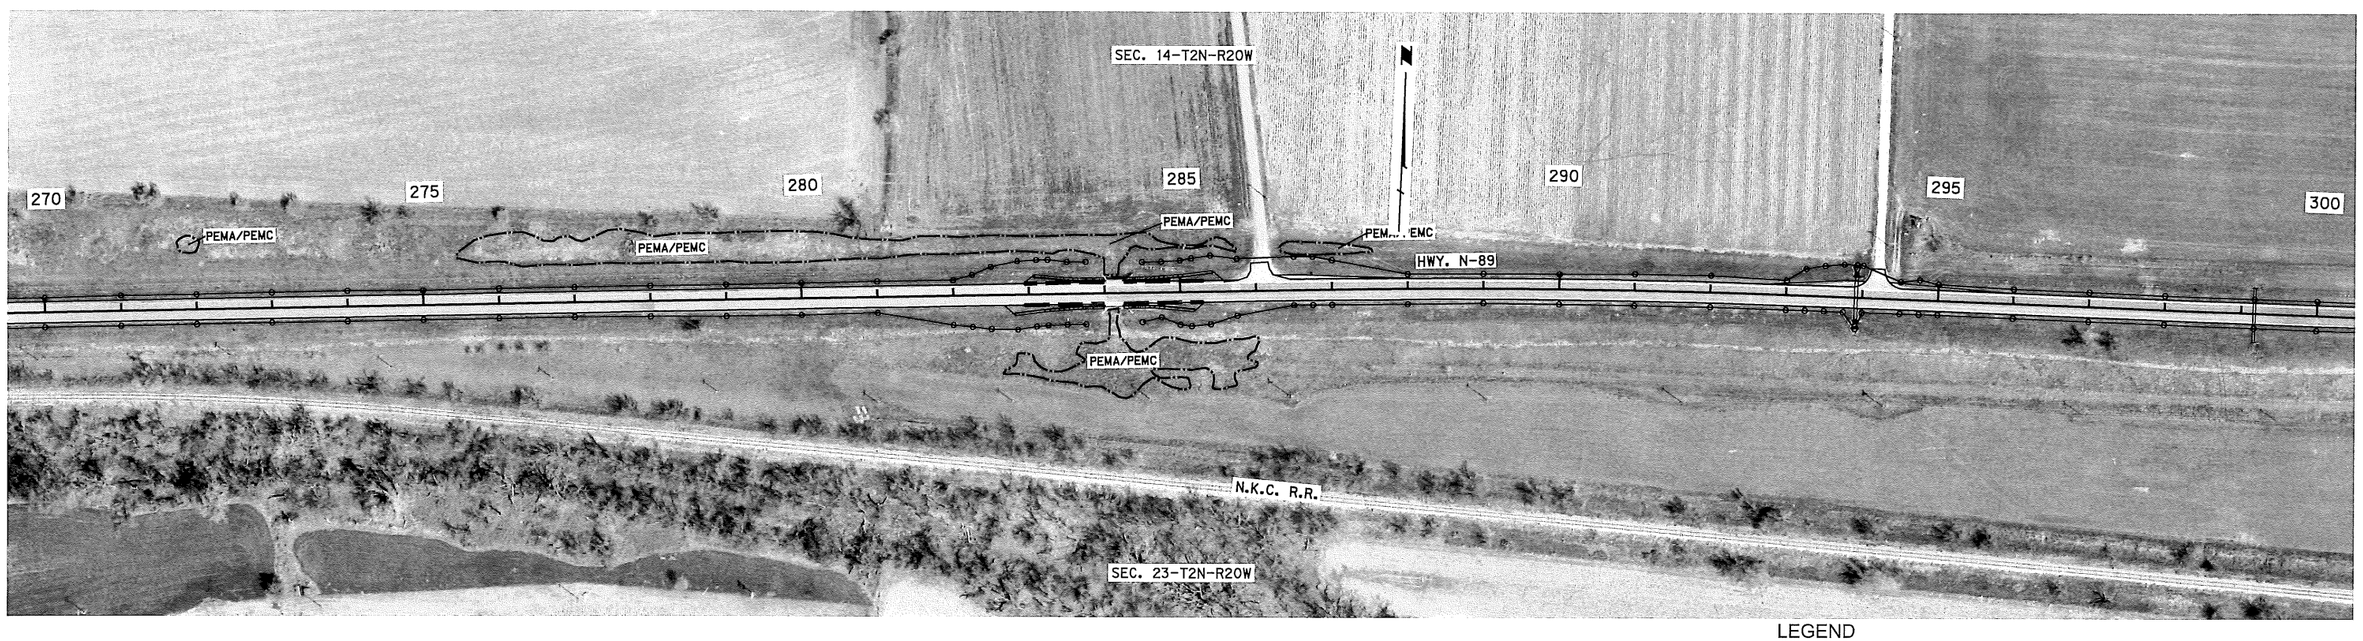

LEGEND

- LIMITS OF CONSTRUCTION
- WETLANDS - DO NOT DISTURB
- IMPACTED WETLANDS
- TEMPORARY IMPACTED WETLANDS

DATE: 4/16/07
FLIGHT: 10871
SCALE: 1" = 100'

ROADWAY DESIGN DIVISION

Computer: DRDESIGN148 User: dor13127 Date: 13-JAN-2016 07:26

File: 708380dd05.dgn Scale: 1:200

PROJECT NO.	SHEET NO.
89-3(106)	2-W6

C.N. 70838

PRELIMINARY PLAN
NOT FINAL - SUBJECT TO CHANGE

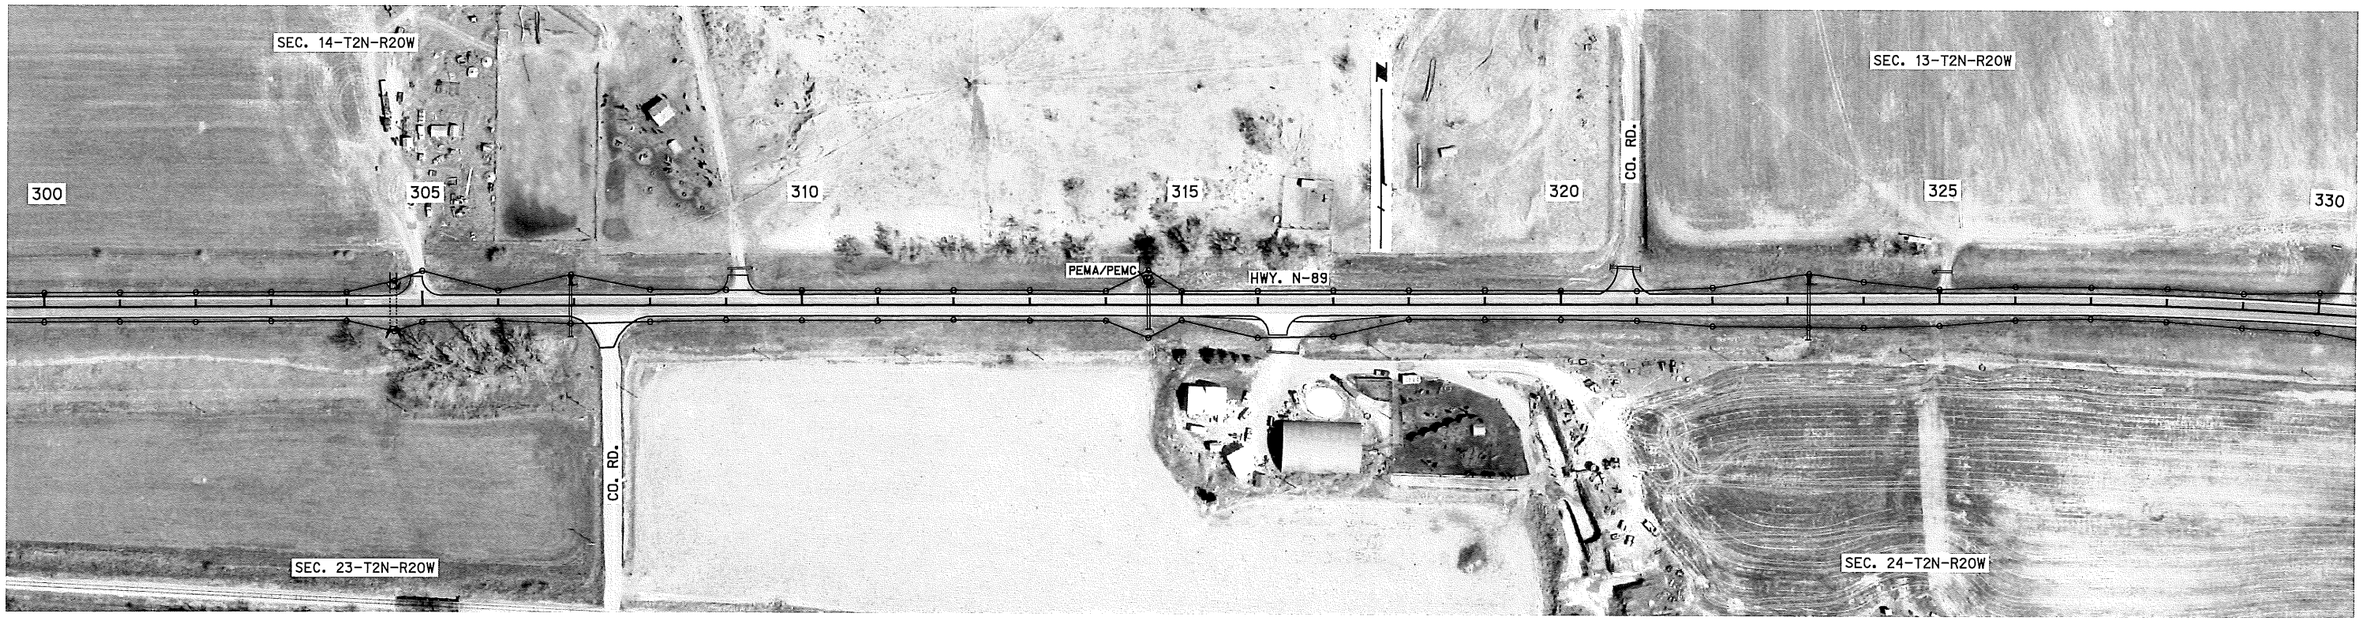

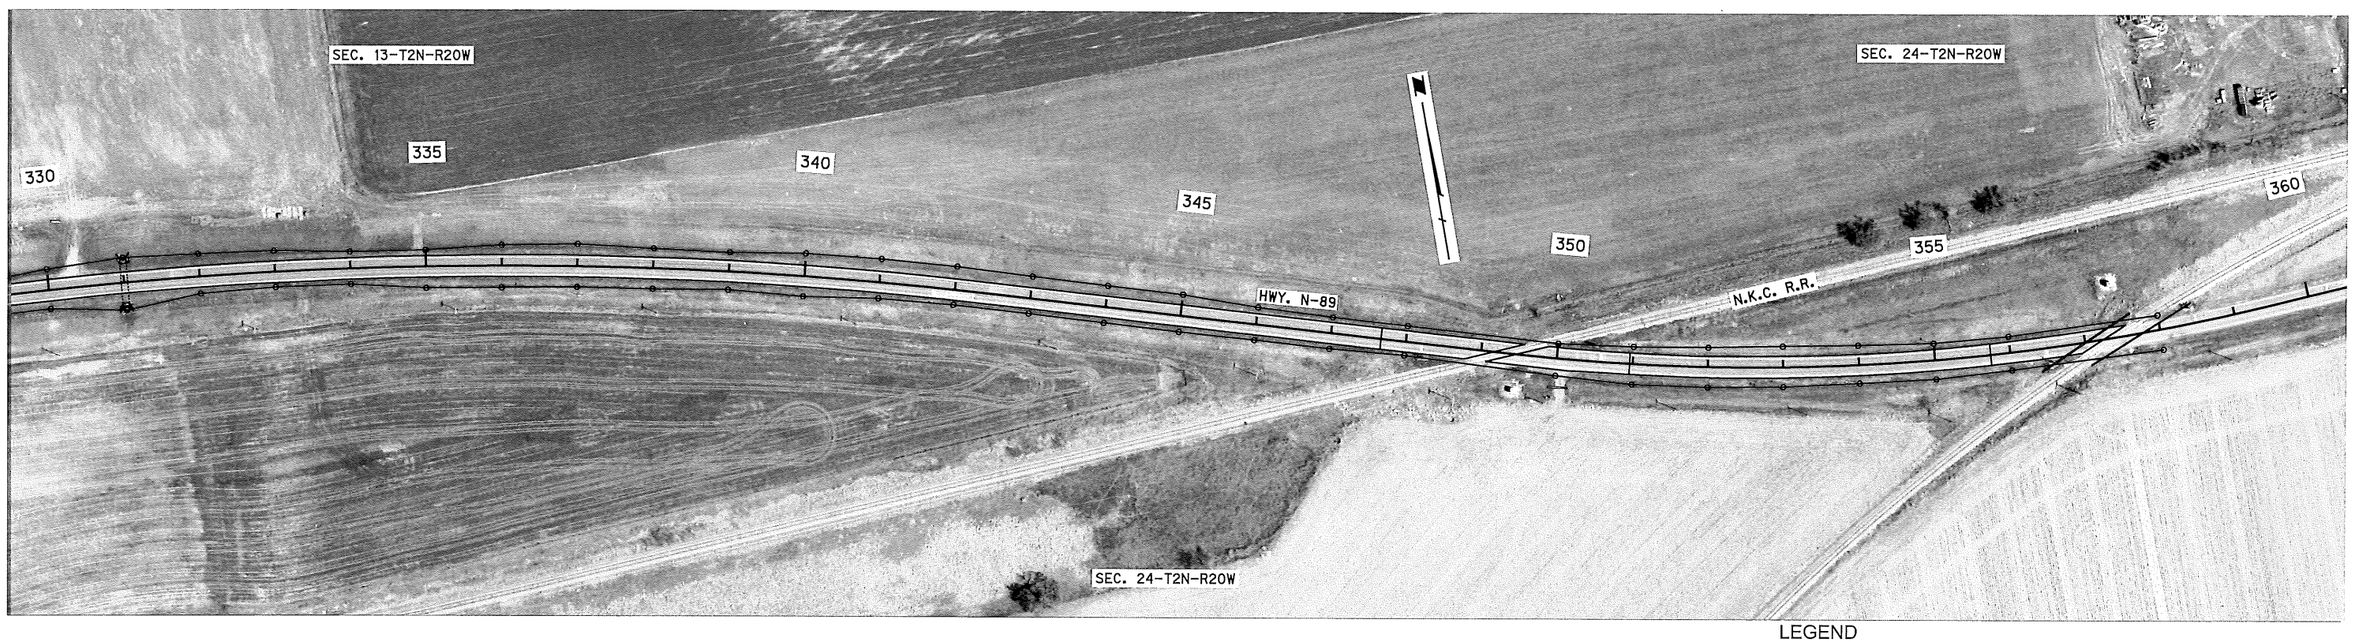

LEGEND

- LIMITS OF CONSTRUCTION
- WETLANDS - DO NOT DISTURB
- IMPACTED WETLANDS
- TEMPORARY IMPACTED WETLANDS

DATE: 4/16/07
FLIGHT: 10871
SCALE: 1" = 100'

ROADWAY DESIGN DIVISION

Computer: DRDESIGN148 User: dor13127 Date: 13-JAN-2016 07:26

File: 708380da06.dgn
Scale: 1:200