PROJECT NO.	SHEET NO.
12-3(109)	2-W1

C.N. 80941

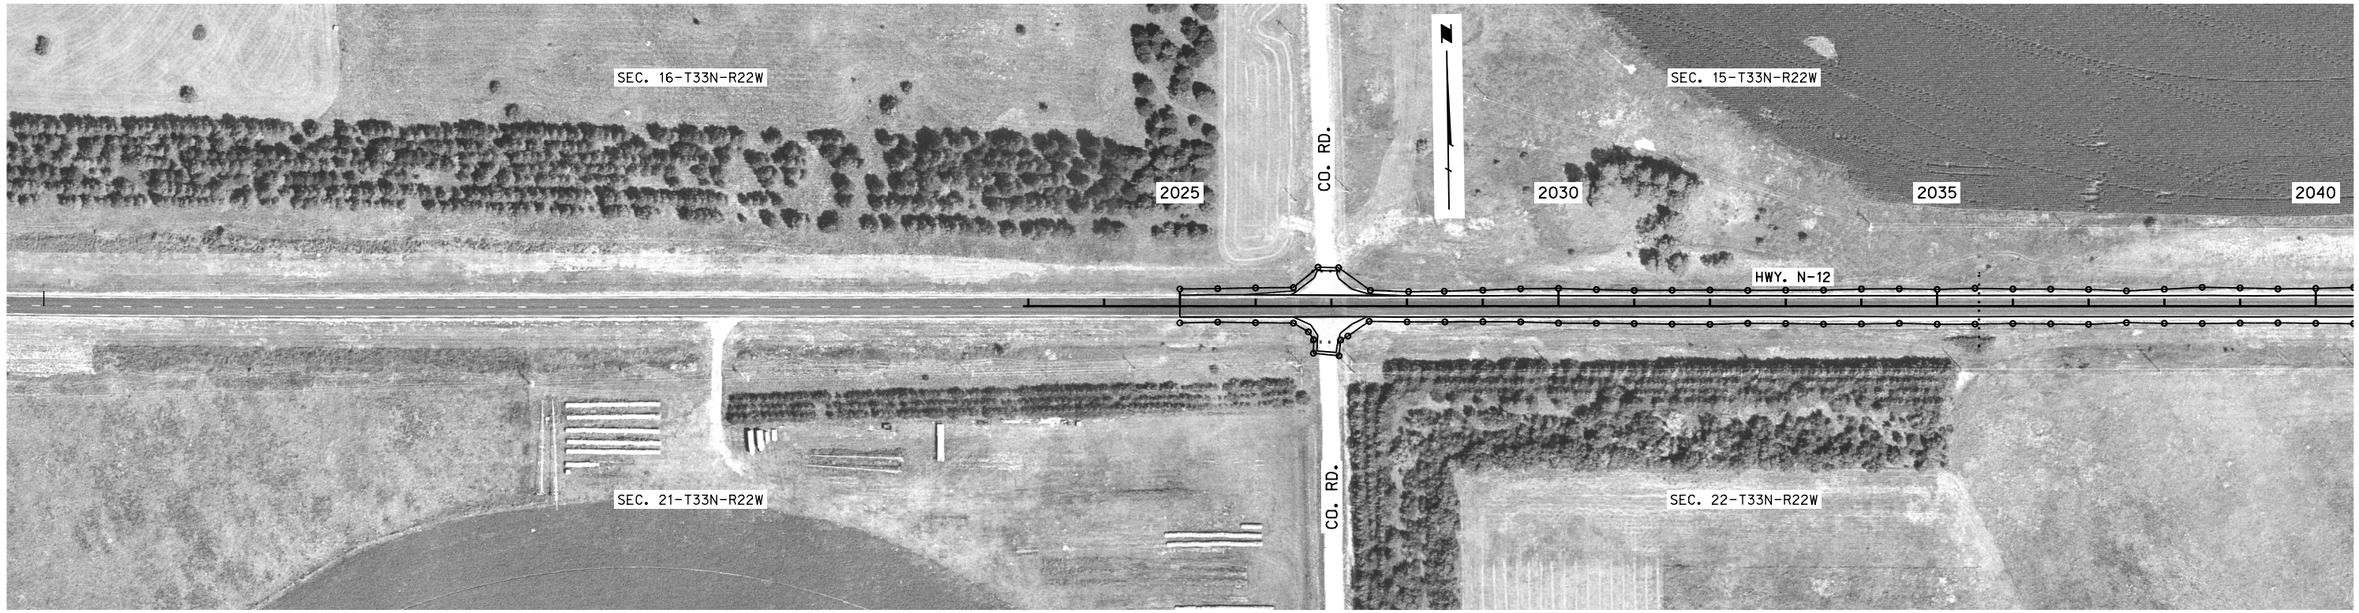

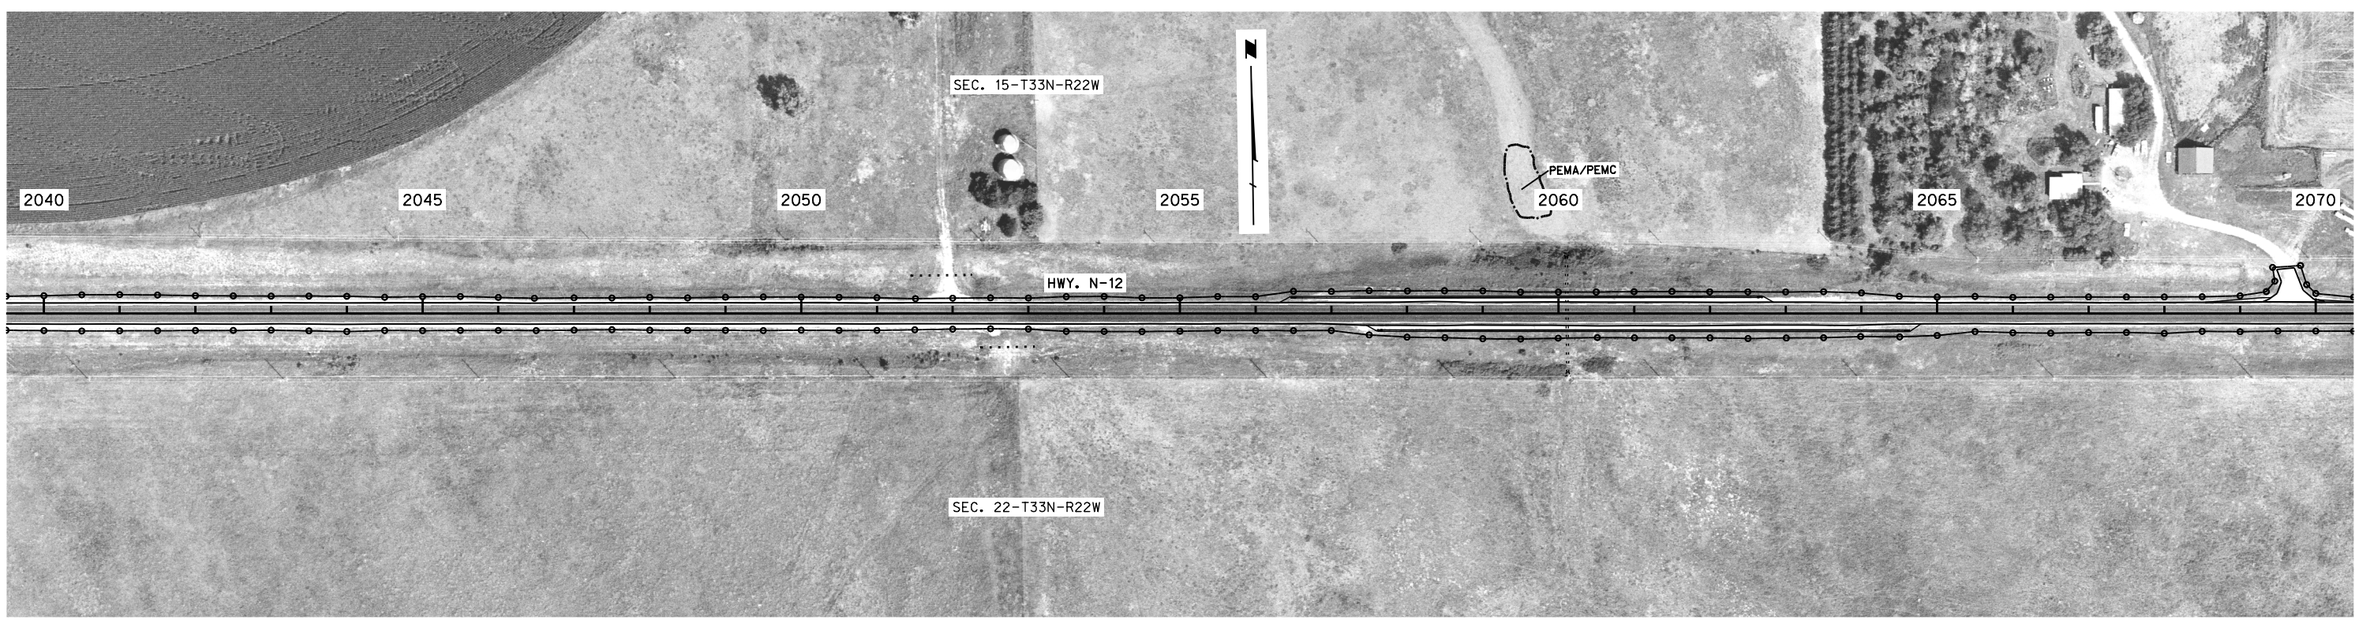

SPRINGVIEW WEST

KEYA PAHA COUNTY

LEGEND

- LIMITS OF CONSTRUCTION
- WETLANDS - DO NOT DISTURB
- IMPACTED WETLANDS
- TEMPORARY IMPACTED WETLANDS

DATE: 8/19/2013
FLIGHT: 12108
SCALE: 1"=100'

ROADWAY DESIGN DIVISION

Computer: DRDESIGN148
User: dor13127
Date: 22-OCT-2015 13:28
File: 809410da01.dgn
Scale: 1:200

PROJECT NO.	SHEET NO.
12-3(109)	2-W2

C.N. 80941

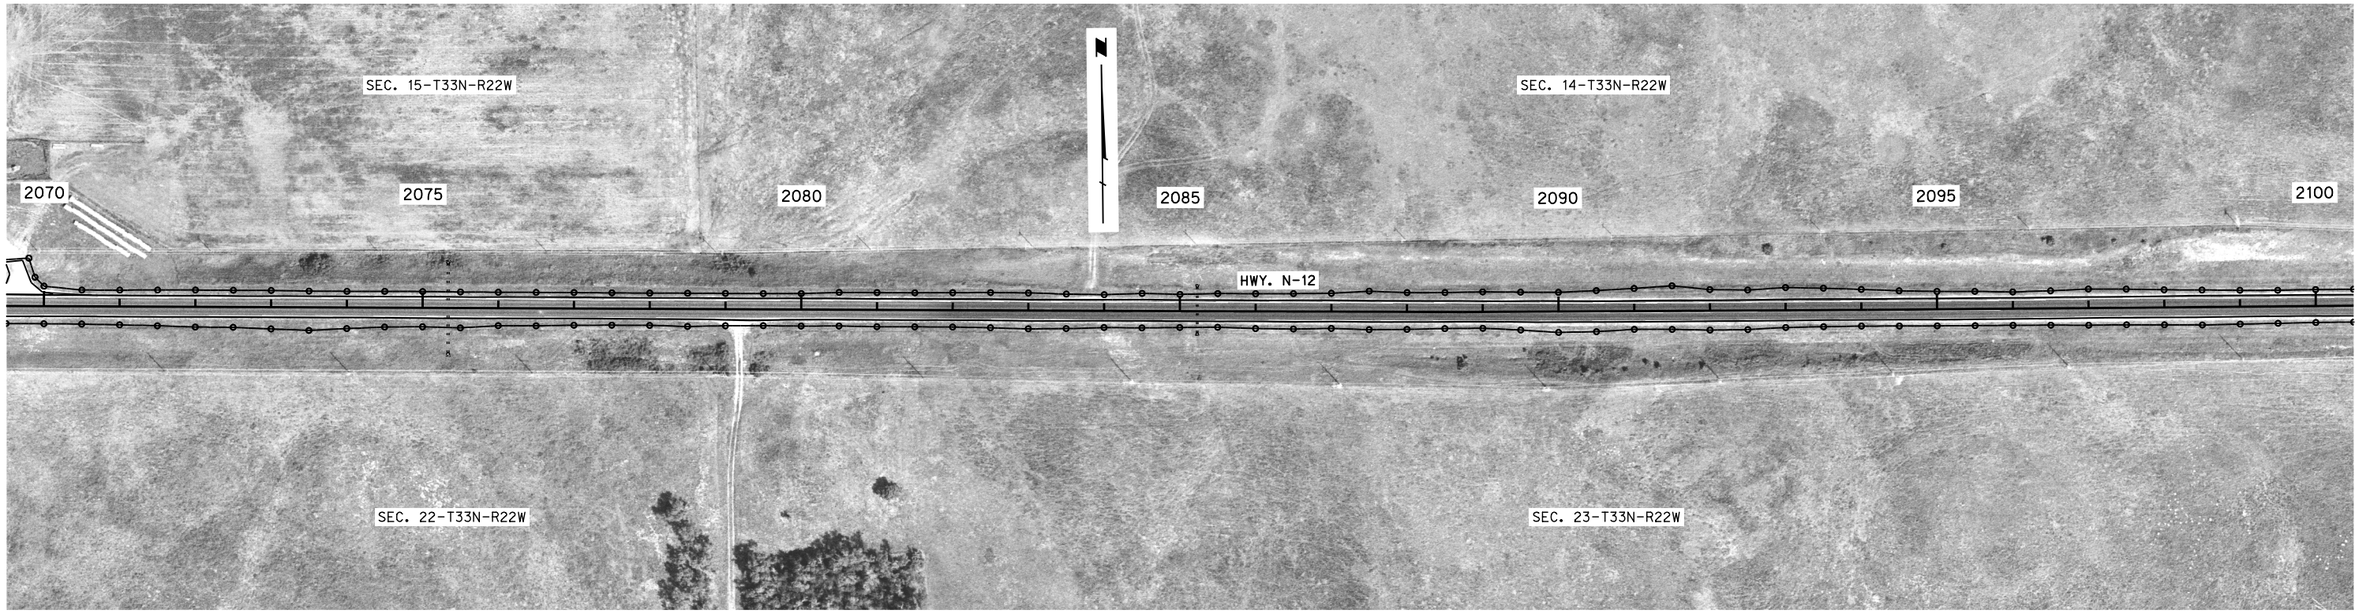

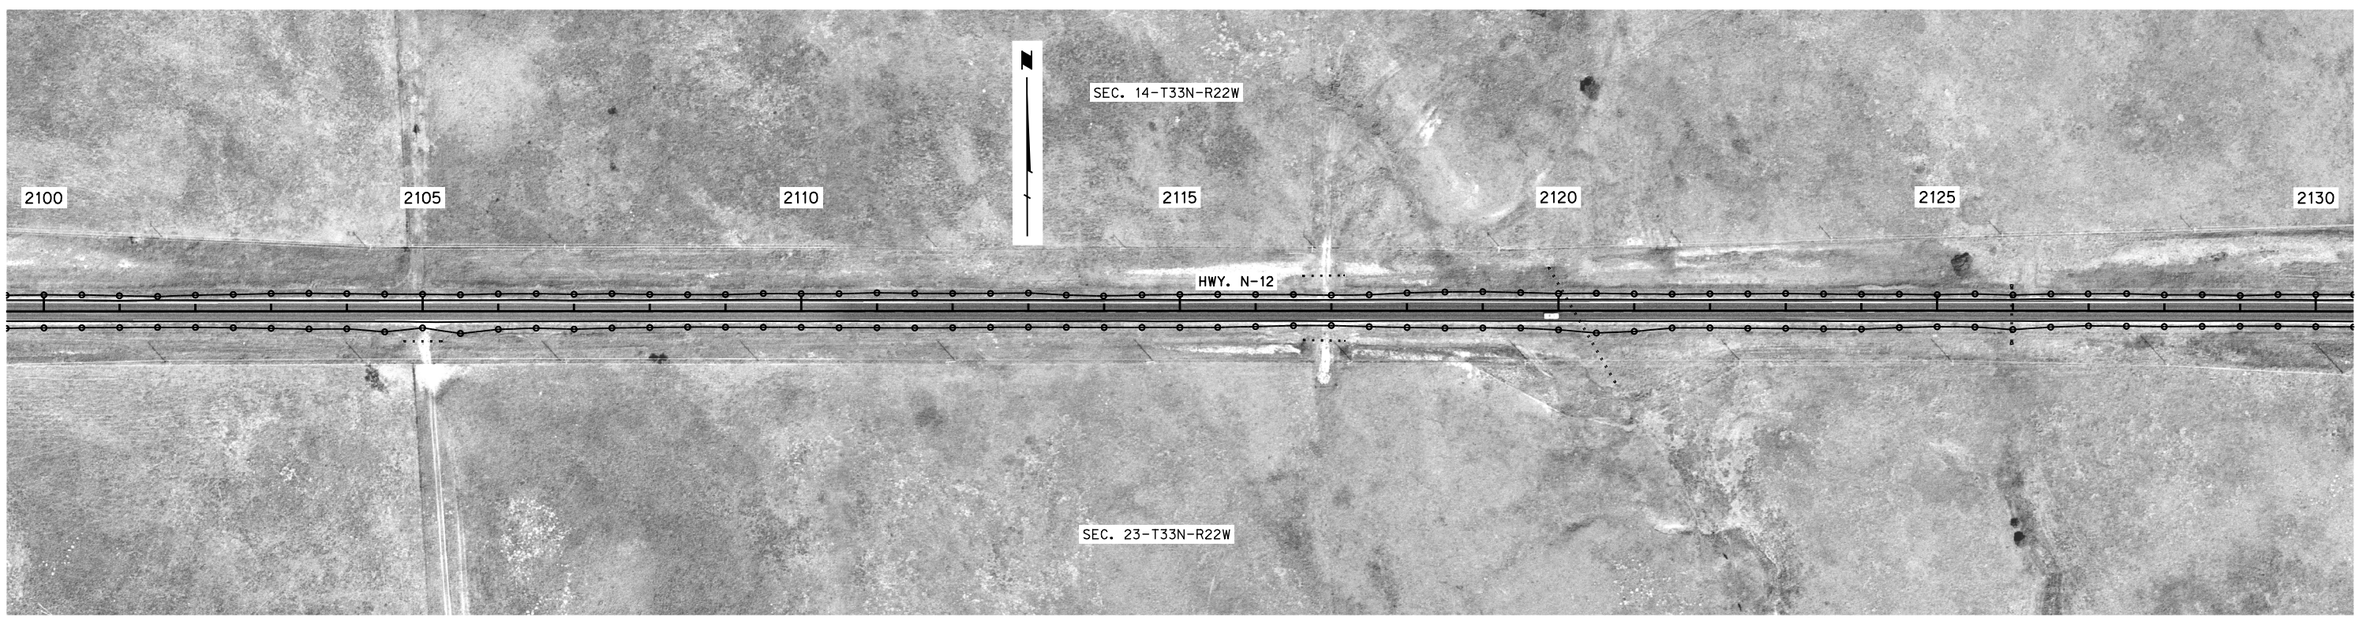

LEGEND

- LIMITS OF CONSTRUCTION
- WETLANDS - DO NOT DISTURB
- IMPACTED WETLANDS
- TEMPORARY IMPACTED WETLANDS

DATE: 8/19/2013
FLIGHT: 12108
SCALE: 1"=100'

ROADWAY DESIGN DIVISION

Computer: DRDESIGN148 User: dor13127 Date: 22-OCT-2015 13:28

File: 809410da02.dgn
Scale: 1:200

PROJECT NO.	SHEET NO.
12-3(109)	2-W3

C.N. 80941

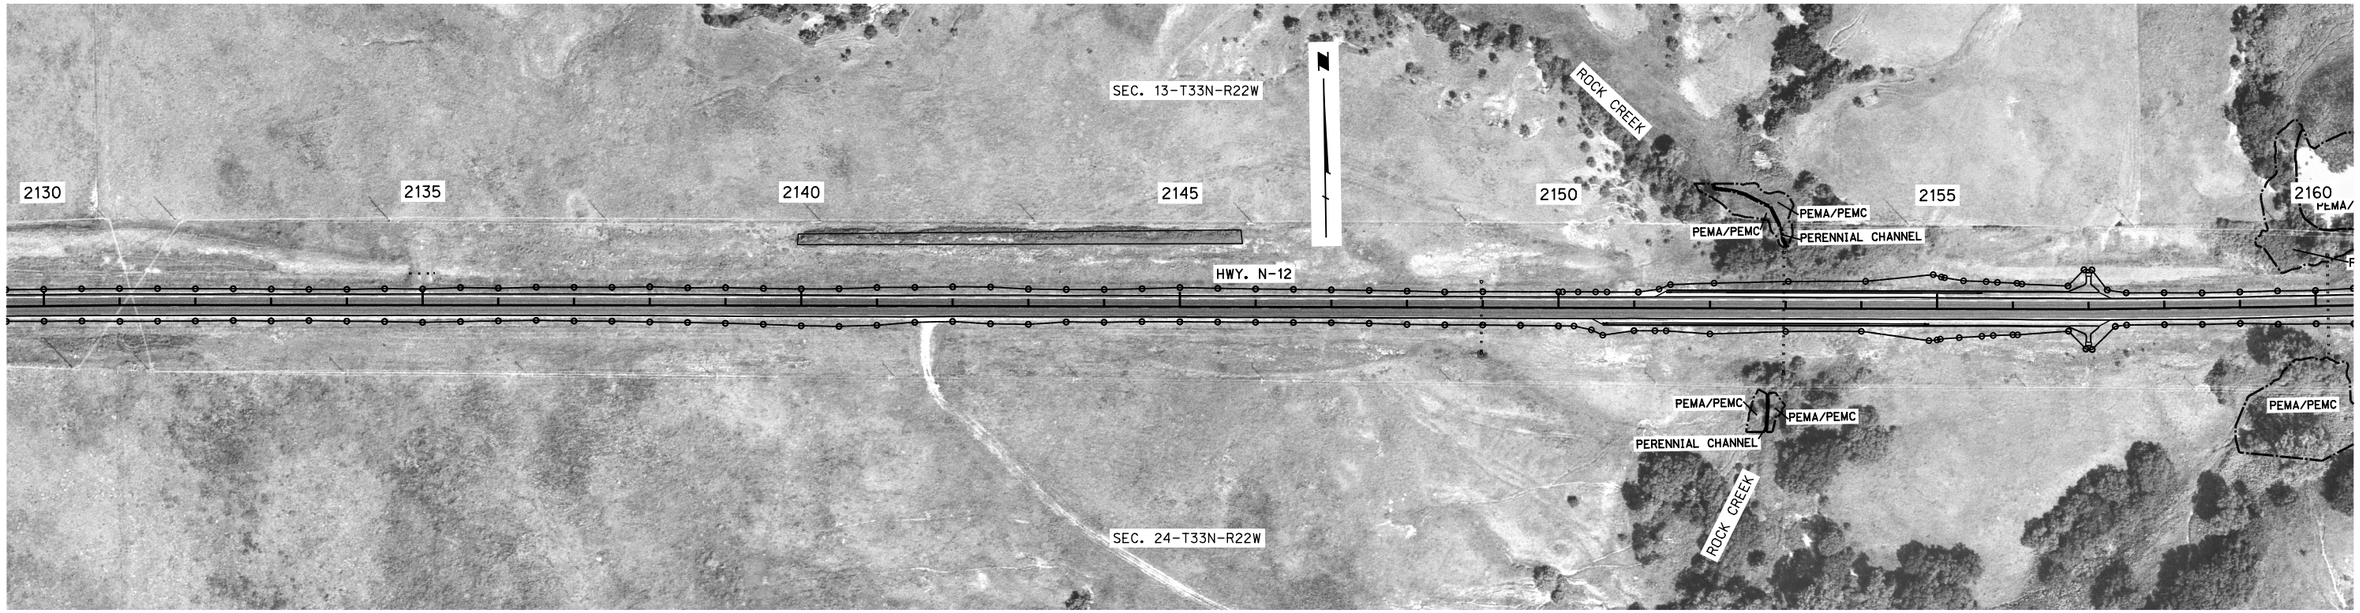

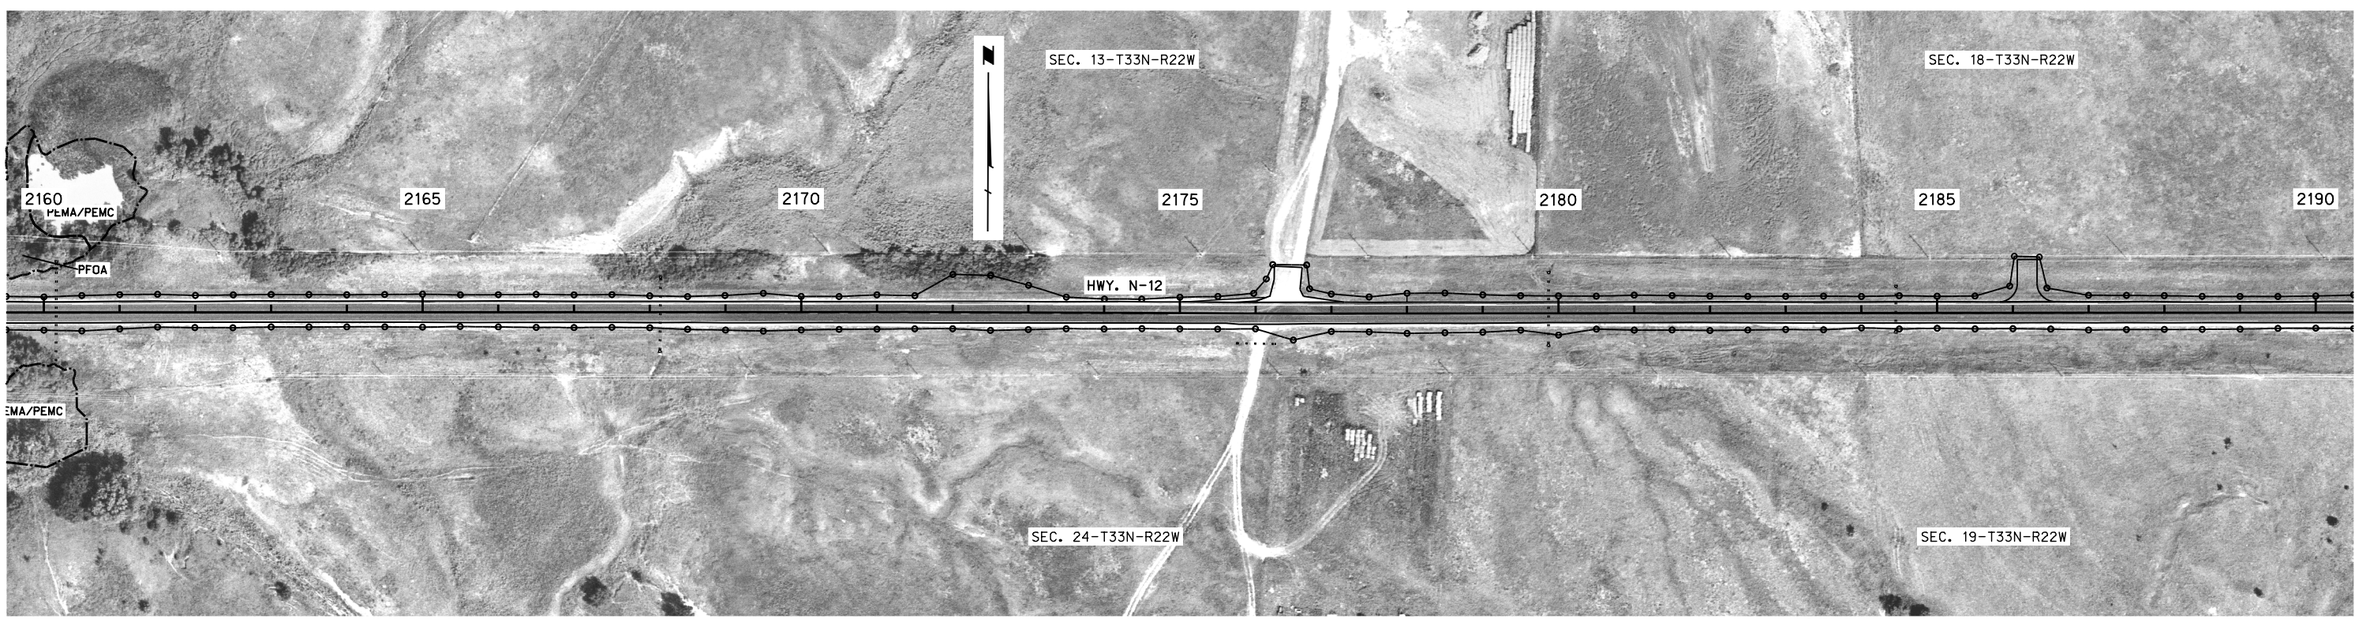

LEGEND

- LIMITS OF CONSTRUCTION
- WETLANDS - DO NOT DISTURB
- IMPACTED WETLANDS
- TEMPORARY IMPACTED WETLANDS

DATE: 8/19/2013
FLIGHT: 12108
SCALE: 1"=100'

ROADWAY DESIGN DIVISION

Computer: DRDESIGN148 User: dor13127 Date: 22-OCT-2015 13:28

File: 809410da03.dgn
Scale: 1:200

PROJECT NO.	SHEET NO.
12-3(109)	2-W4

C.N. 80941

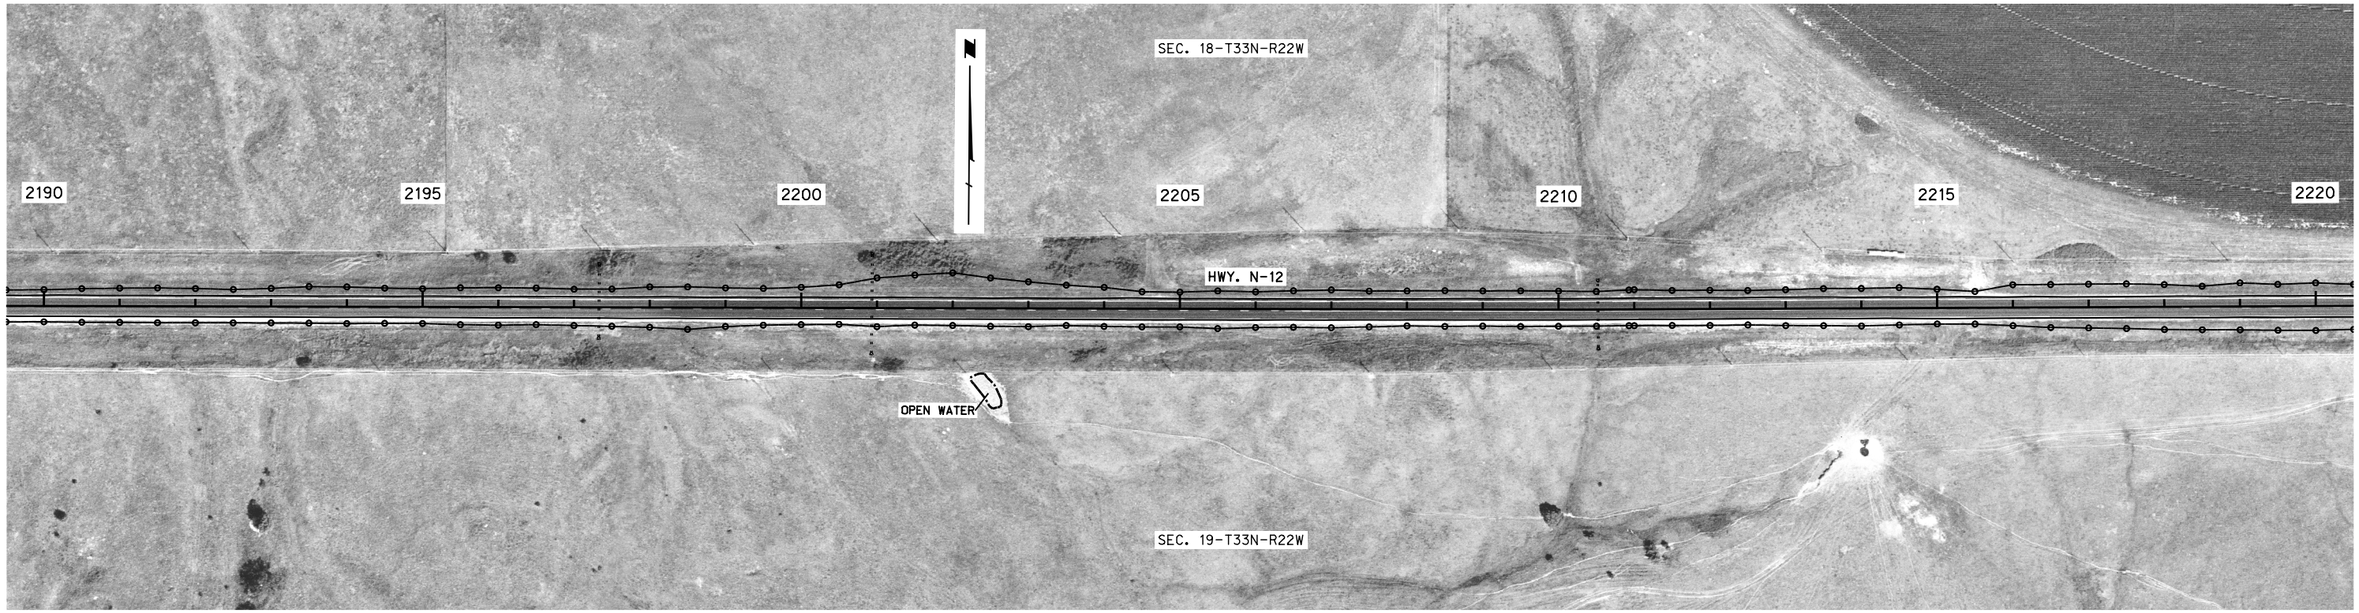

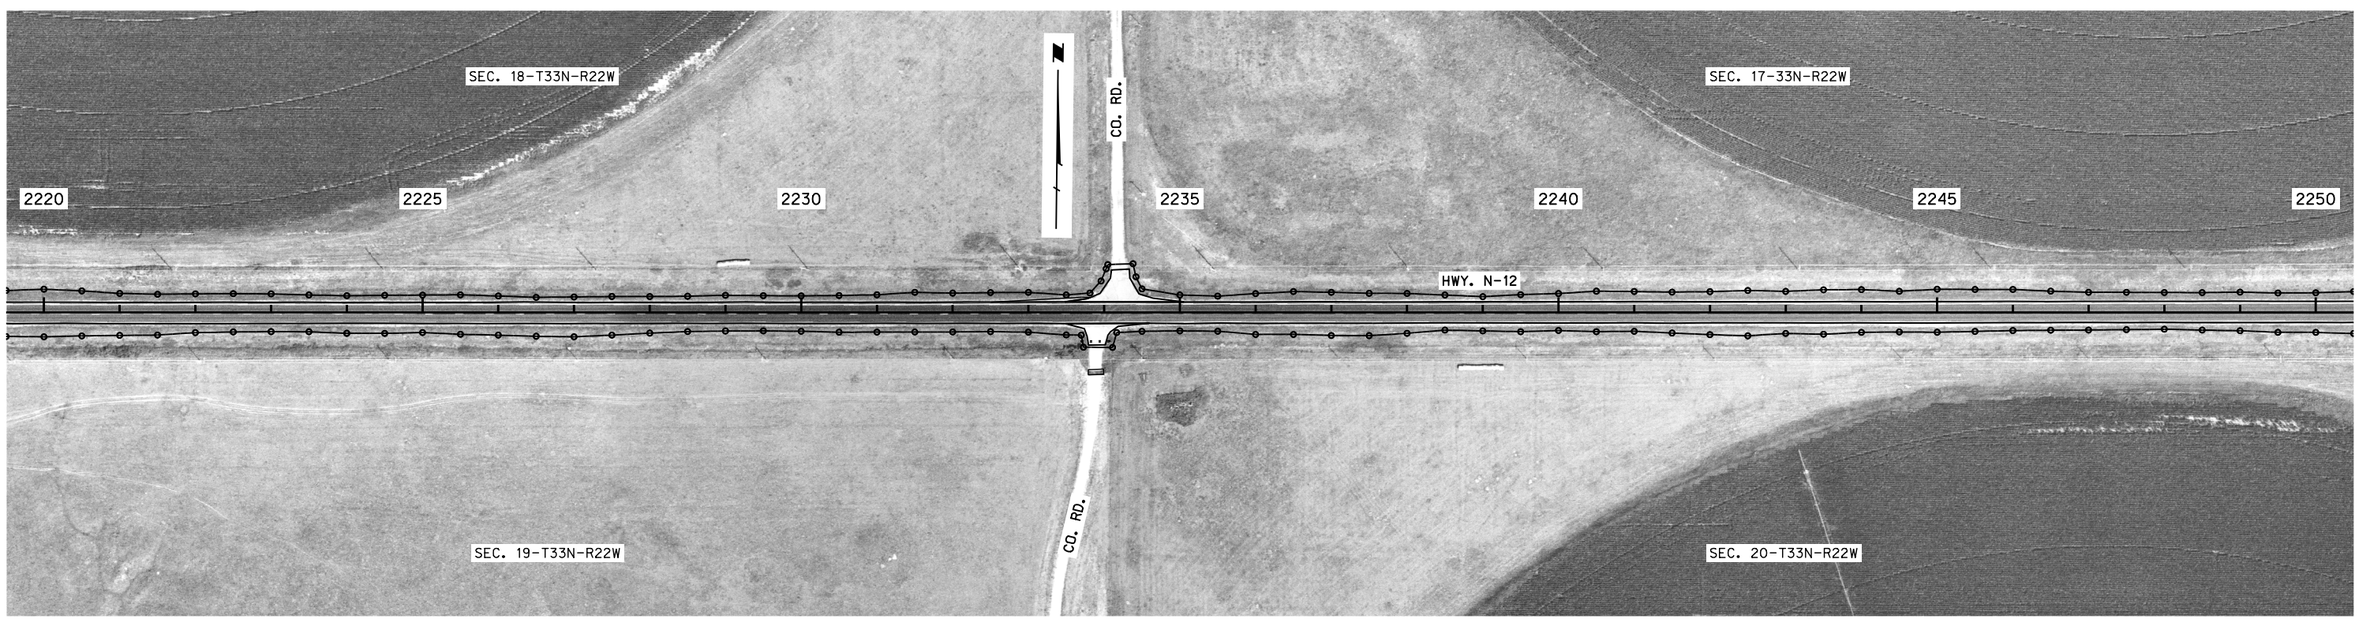

LEGEND

- LIMITS OF CONSTRUCTION
- WETLANDS - DO NOT DISTURB
- IMPACTED WETLANDS
- TEMPORARY IMPACTED WETLANDS

DATE: 8/19/2013
FLIGHT: 12108
SCALE: 1"=100'

ROADWAY DESIGN DIVISION

Computer: DRDESIGN148 User: dor13127 Date: 22-OCT-2015 13:28

File: 809410da04.dgn
Scale: 1:200

PROJECT NO.	SHEET NO.
12-3(109)	2-W5

C.N. 80941

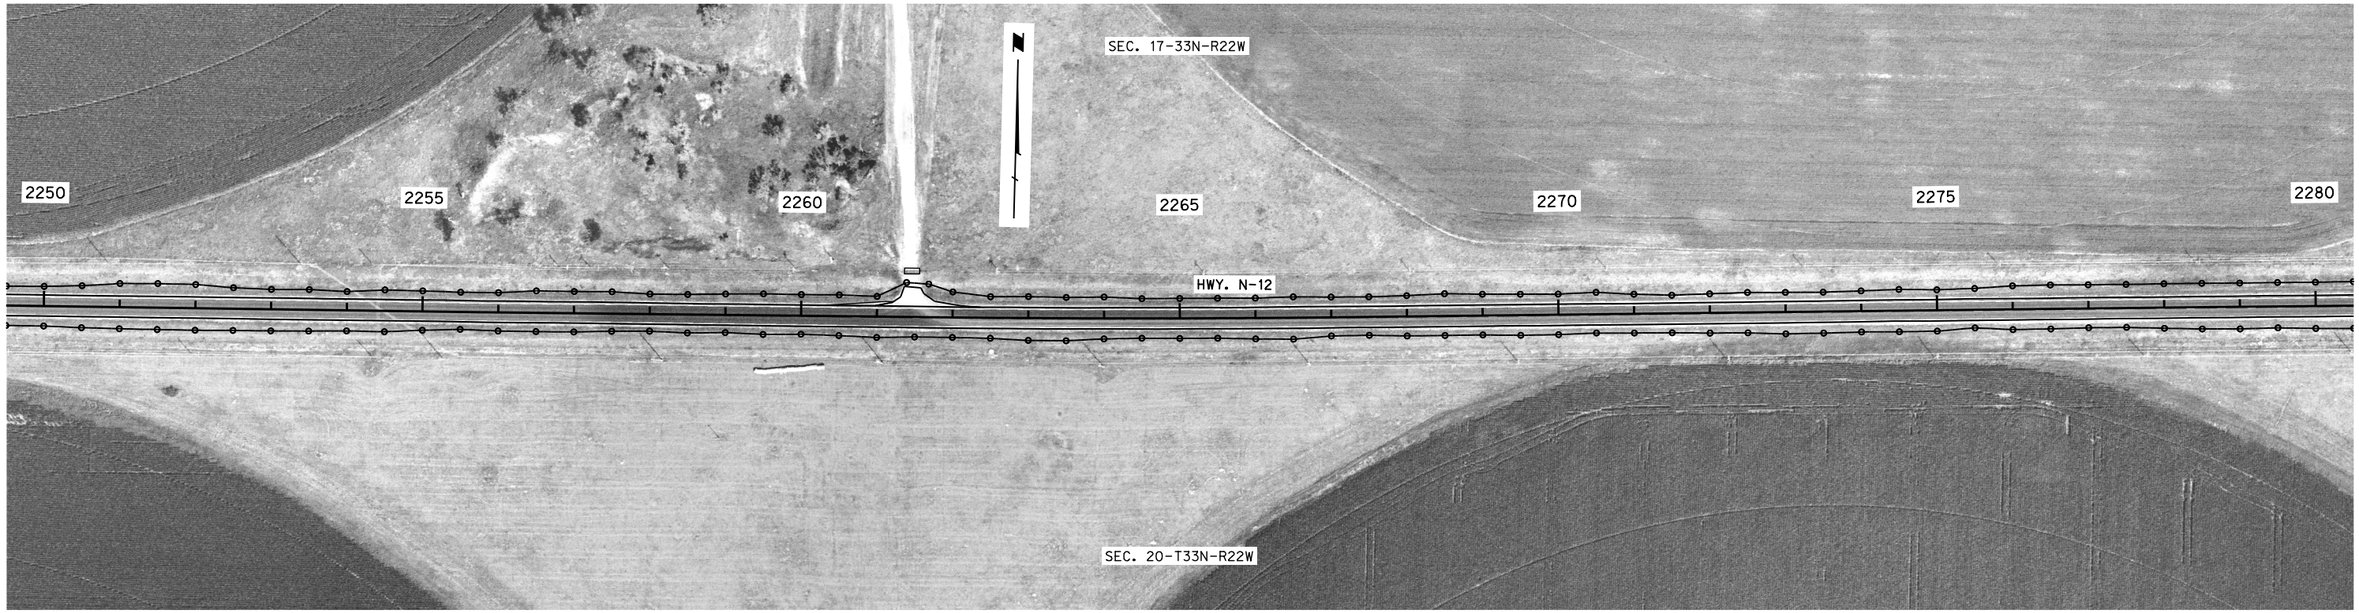

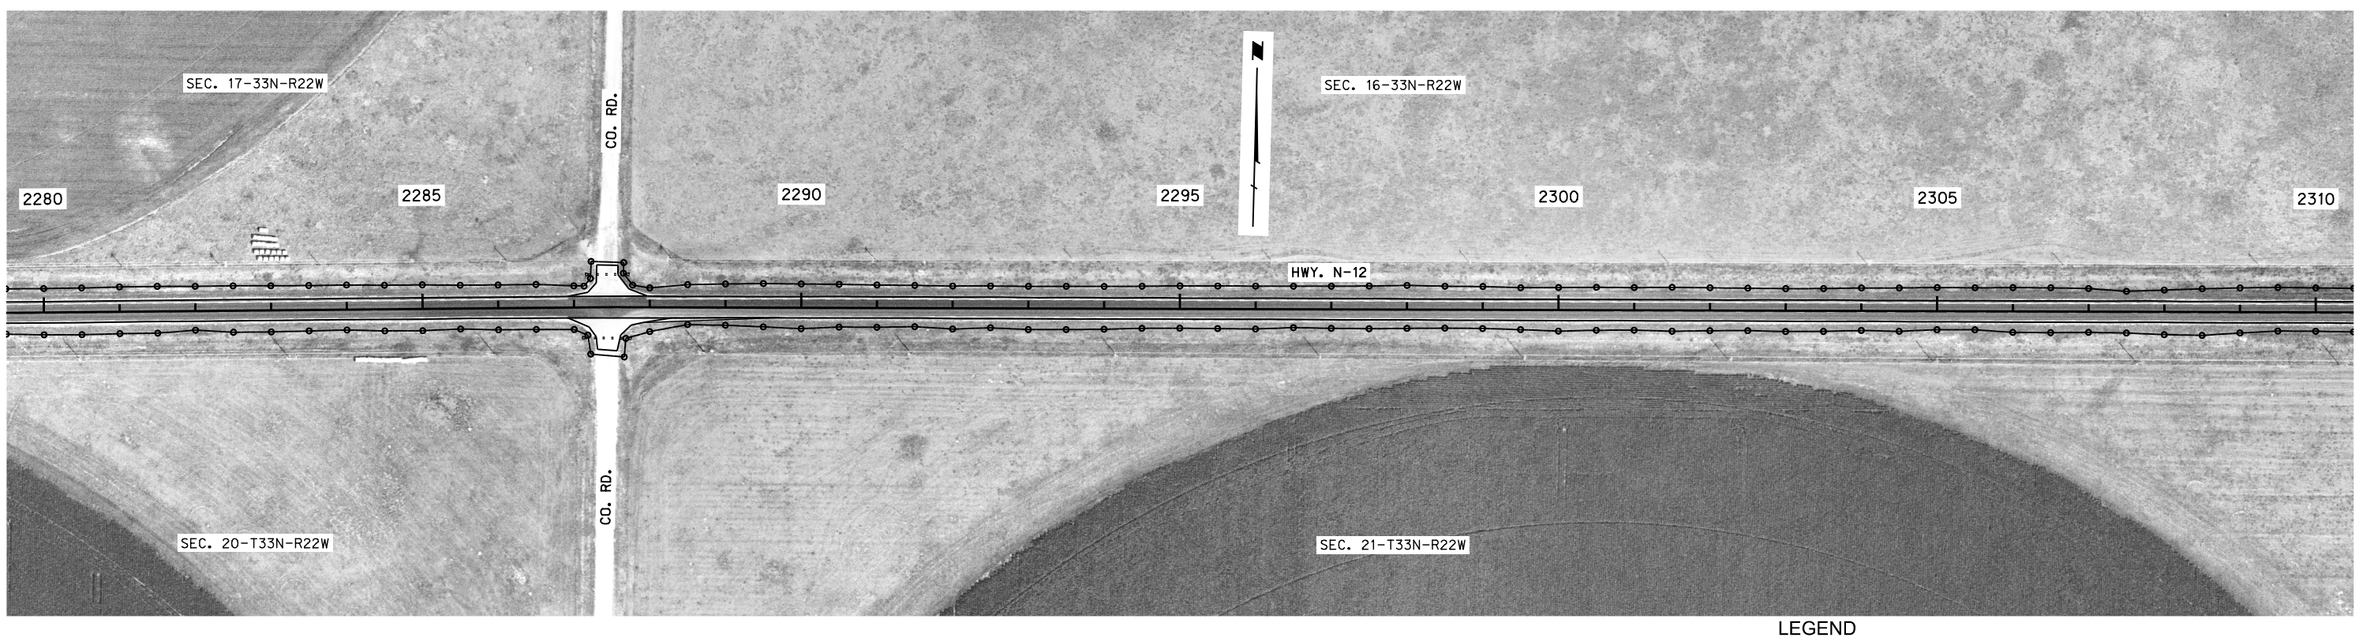

LEGEND

- LIMITS OF CONSTRUCTION
- WETLANDS - DO NOT DISTURB
- IMPACTED WETLANDS
- TEMPORARY IMPACTED WETLANDS

DATE: 8/19/2013
FLIGHT: 12108
SCALE: 1"=100'

ROADWAY DESIGN DIVISION

Computer: DRDESIGN148 User: dor13127 Date: 22-OCT-2015 13:28

File: 809410da05.dgn
Scale: 1:200

PROJECT NO.	SHEET NO.
12-3(109)	2-W6

C.N. 80941

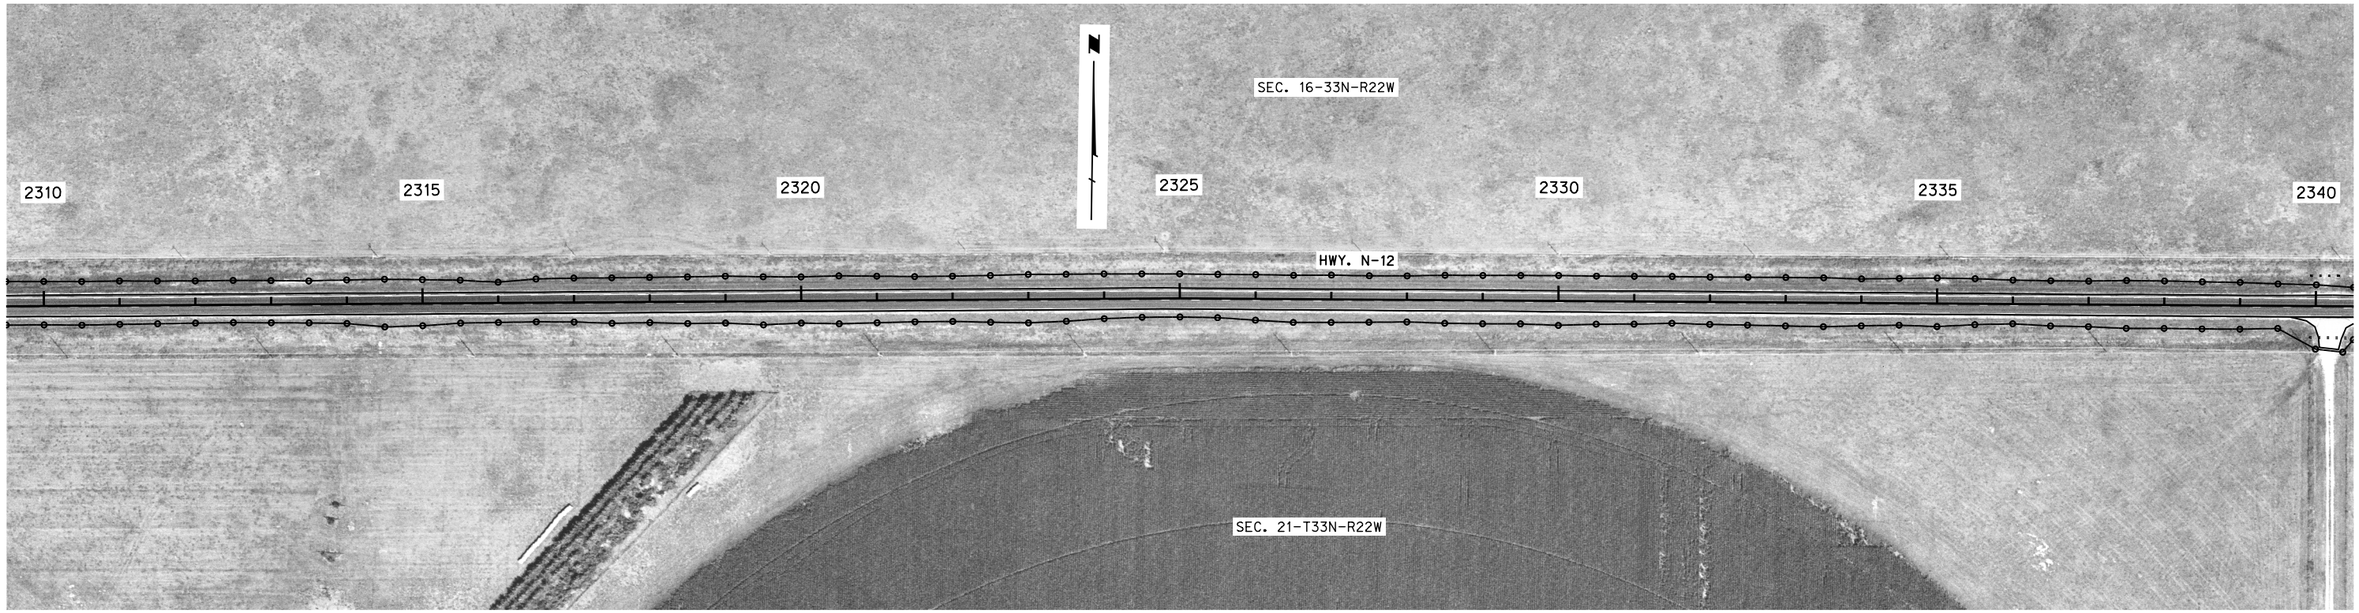

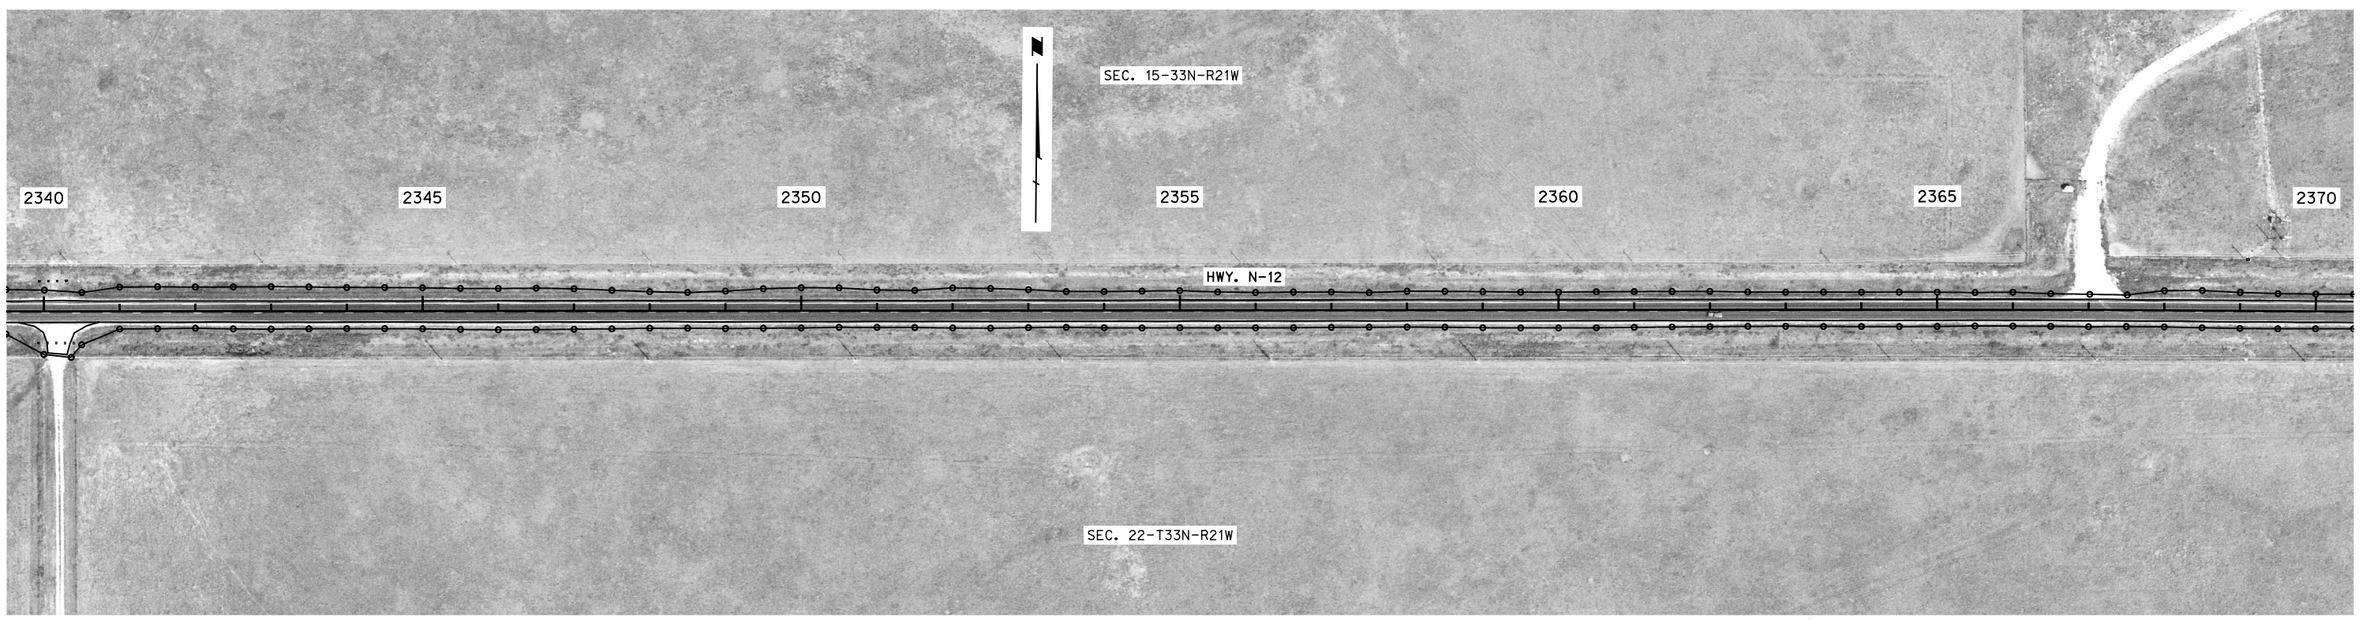

LEGEND

- LIMITS OF CONSTRUCTION
- WETLANDS - DO NOT DISTURB
- IMPACTED WETLANDS
- TEMPORARY IMPACTED WETLANDS

DATE: 8/19/2013
FLIGHT: 12108
SCALE: 1"=100'

ROADWAY DESIGN DIVISION

Computer: DRDESIGN148 User: dor13127 Date: 22-OCT-2015 13:29

File: 809410da06.dgn
Scale: 1:200

PROJECT NO.	SHEET NO.
12-3(109)	2-W7

C.N. 80941

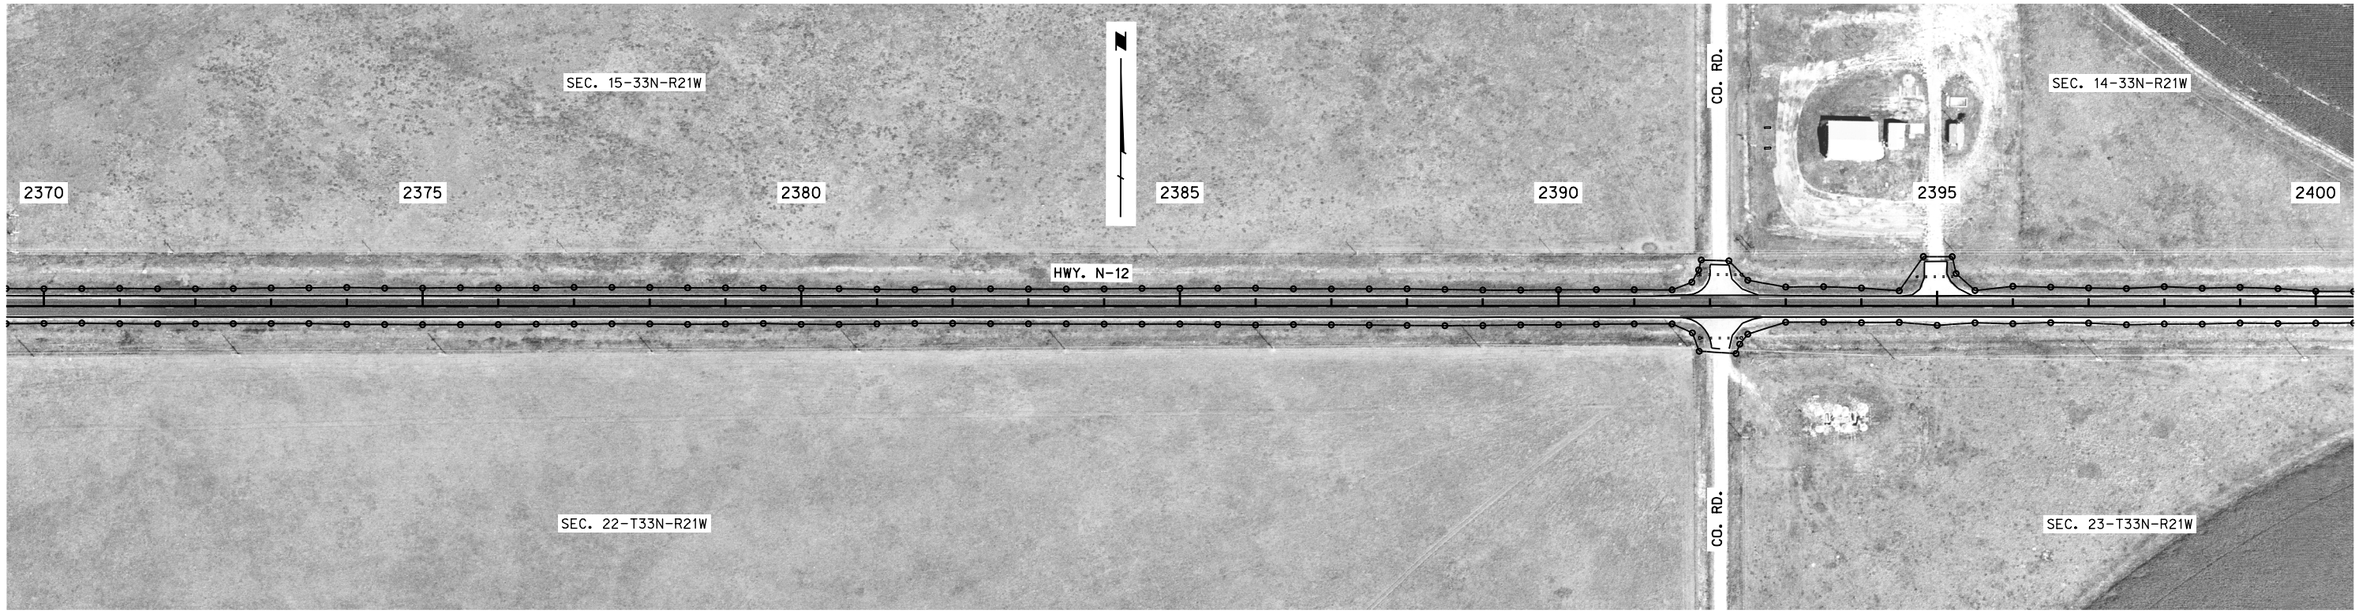

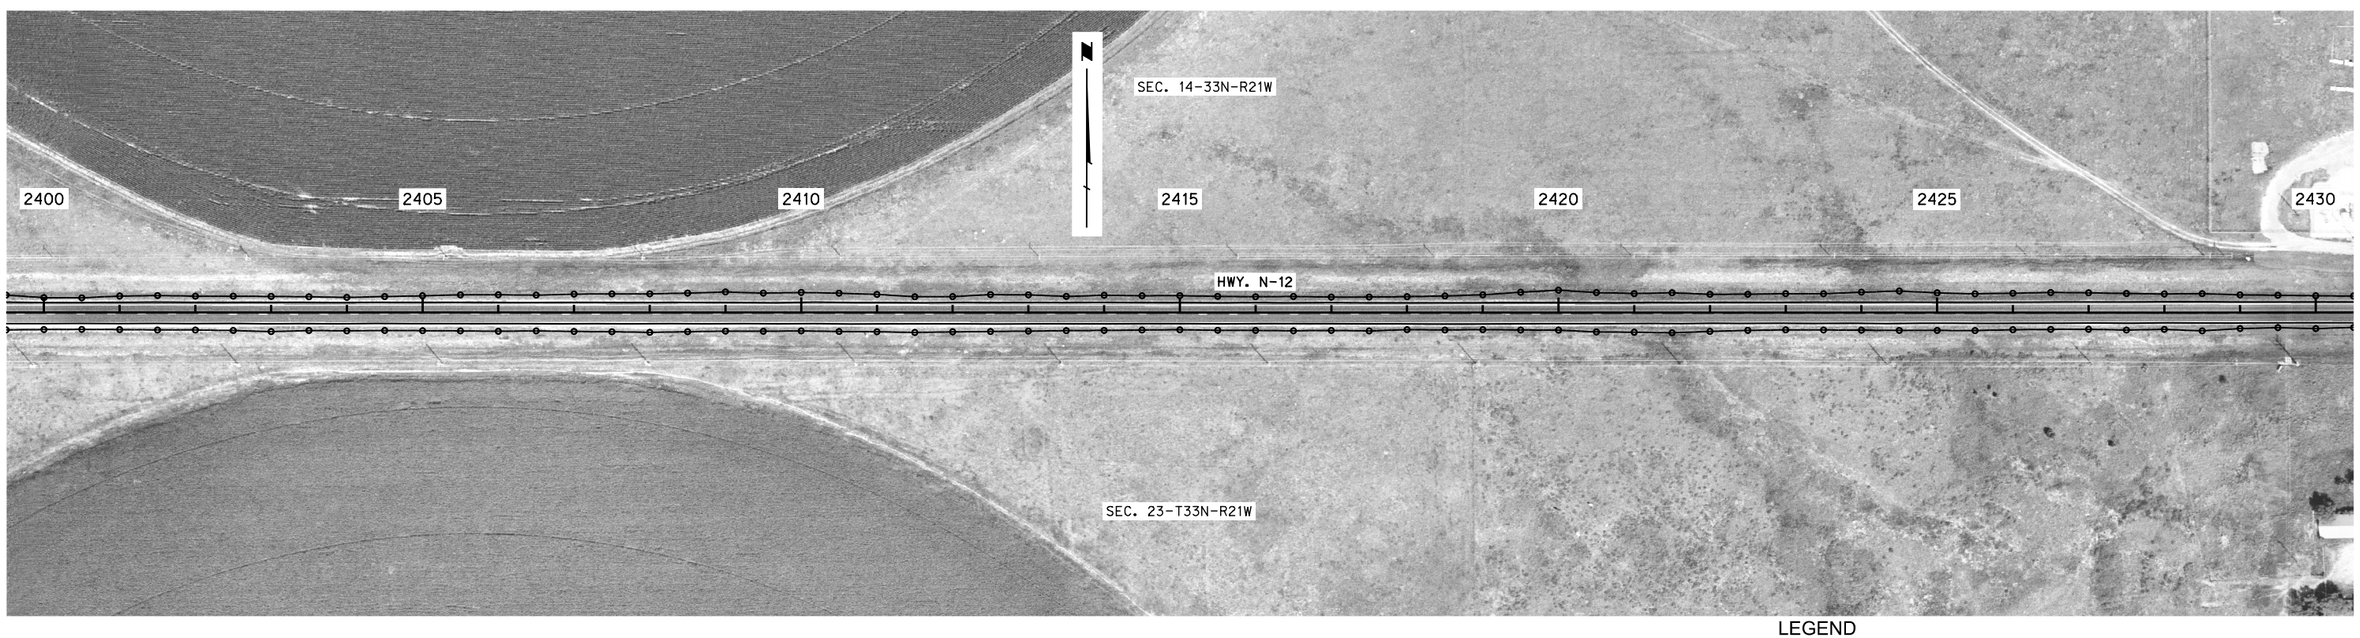

LEGEND

- LIMITS OF CONSTRUCTION
- WETLANDS - DO NOT DISTURB
- IMPACTED WETLANDS
- TEMPORARY IMPACTED WETLANDS

DATE: 8/19/2013
FLIGHT: 12108
SCALE: 1"=100'

ROADWAY DESIGN DIVISION

Computer: DRDESIGN148
User: dor13127
Date: 22-OCT-2015 13:29
File: 809410da07.dgn
Scale: 1:200

PROJECT NO.	SHEET NO.
12-3(109)	2-W8

C.N. 80941

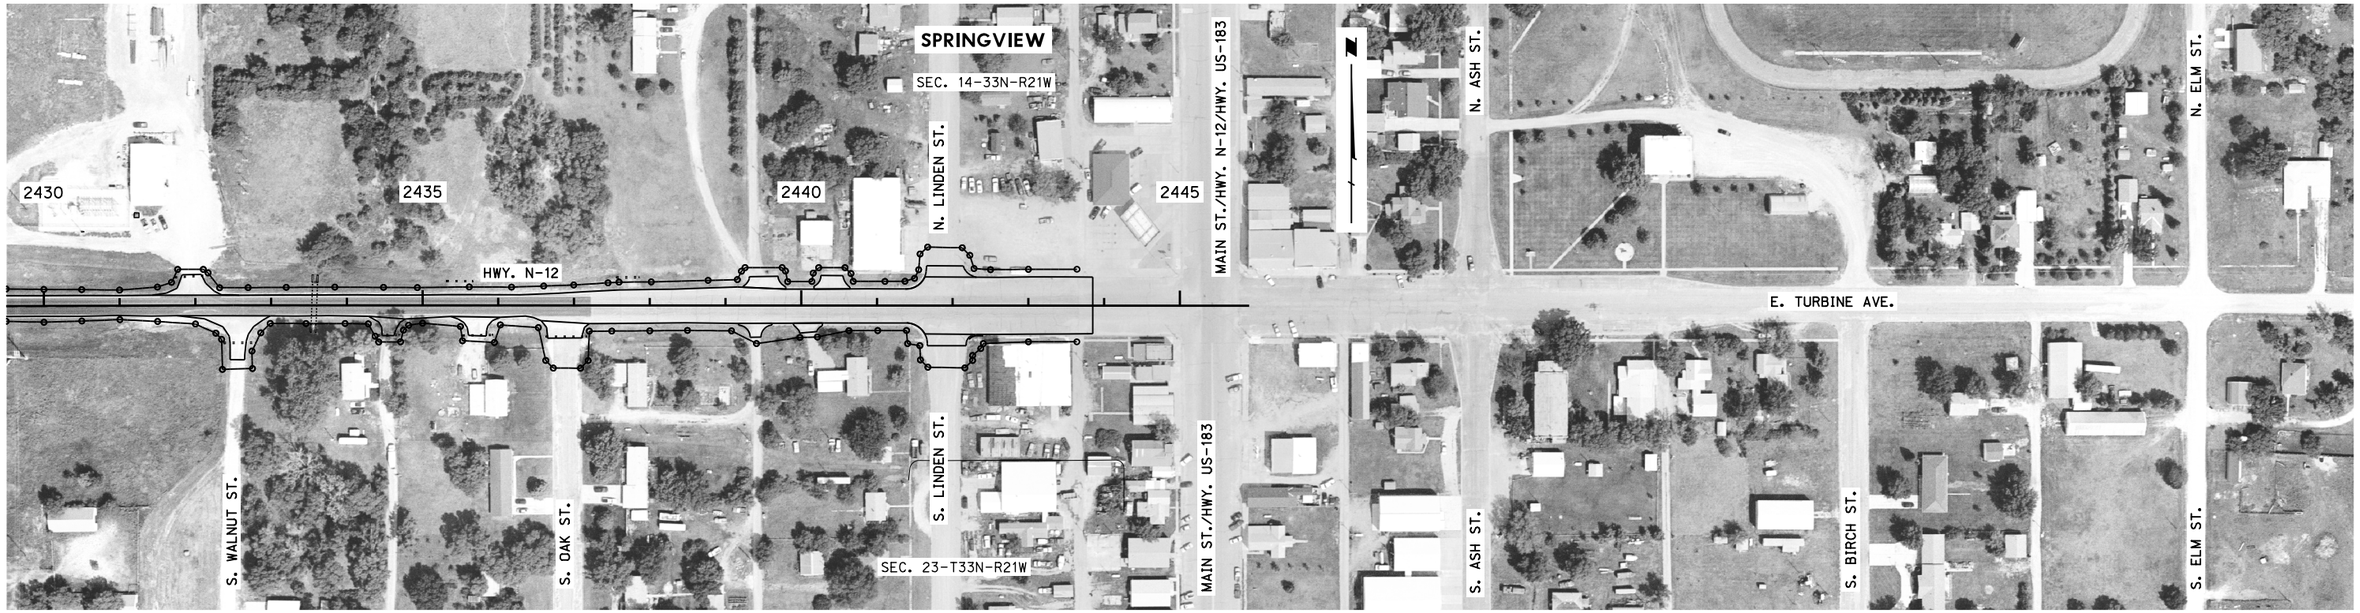

LEGEND

- LIMITS OF CONSTRUCTION
- WETLANDS - DO NOT DISTURB
- IMPACTED WETLANDS
- TEMPORARY IMPACTED WETLANDS

DATE: 8/19/2013
FLIGHT: 12108
SCALE: 1"=100'

ROADWAY DESIGN DIVISION

Computer: DRDESIGN148 User: dor13127 Date: 22-OCT-2015 13:29

File: 809410da08.dgn
Scale: 1:200