PROJECT NO.	SHEET NO.
80-5(79)	2W-1

C.N. 42772

NEBRASKA DEPARTMENT OF ROADS
OPERATIONS DIVISION ITS

WETLAND SHEET

DESIGNED DOR19078	I-80 R.P. 257.04		1/9
REVIEWED NAME	ELM CREEK INTERCHANGE 257		
APPROVED MM/DD/YYYY	DATE DRAWN 01/26/2016	ENGINEER	DATE

OPERATIONS DIVISION

Computer: DROPERATIONS100

User: dor19078

Date: 11-MAR-2016 09:25

File: 427720_2W.dgn
Scale: 1:200

PROJECT NO.	SHEET NO.
80-5(79)	2W-2

C.N. 42772

NEBRASKA DEPARTMENT OF ROADS
OPERATIONS DIVISION ITS

WETLAND SHEET

DESIGNED DOR19078	I-80 R.P. 263.69		2/9
REVIEWED NAME	ODESSA INTERCHANGE 263		
APPROVED MM/DD/YYYY	DATE DRAWN 01/26/2016	ENGINEER	DATE

OPERATIONS DIVISION

Computer: DROPERATIONS100

User: dor19078

Date: 11-MAR-2016 09:25

File: 427720_2W.dgn
Scale: 1:200

PROJECT NO.	SHEET NO.
80-5(79)	2W-3

C.N. 42772

NEBRASKA DEPARTMENT OF ROADS
OPERATIONS DIVISION ITS

WETLAND SHEET

DESIGNED DDR19078	I-80 R.P. 272.64		3/9
REVIEWED NAME	KEARNEY W INTERCHANGE 272		
APPROVED MM/DD/YYYY	DATE DRAWN 01/26/2016	ENGINEER	DATE

OPERATIONS DIVISION

Computer: DROPERATIONS100

User: dor19078

Date: 11-MAR-2016 09:25

File: 427720_2W.dgn
Scale: 1:200

PROJECT NO.	SHEET NO.
80-5(79)	2W-4

C.N. 42772

NEBRASKA DEPARTMENT OF ROADS
OPERATIONS DIVISION ITS

WETLAND SHEET

DESIGNED DOR19078	I-80 R.P. 275.63	4/9
REVIEWED NAME	KEARNEY E INTERCHANGE 275	
APPROVED MM/DD/YYYY	DATE DRAWN 01/26/2016	ENGINEER DATE

OPERATIONS DIVISION

Computer: DROPERATIONS100

User: dor19078

Date: 11-MAR-2016 09:25

File: 427720_2W.dgn
Scale: 1:200

PROJECT NO.	SHEET NO.
80-5(79)	2W-5

C.N. 42772

NEBRASKA DEPARTMENT OF ROADS
OPERATIONS DIVISION ITS

WETLAND SHEET

DESIGNED DOR19078	I-80 R.P. 279.92		5/9
REVIEWED NAME	MINDEN INTERCHANGE 279		
APPROVED MM/DD/YYYY	DATE DRAWN 01/26/2016	ENGINEER	DATE

OPERATIONS DIVISION

Computer: DROPERATIONS100

User: dor19078

Date: 11-MAR-2016 09:26

File: 427720_2W.dgn
Scale: 1:200

PROJECT NO.	SHEET NO.
80-5(79)	2W-6

C.N. 42772

NEBRASKA DEPARTMENT OF ROADS
OPERATIONS DIVISION ITS

WETLAND SHEET

DESIGNED DOR19078	I-80 R.P. 285.66	6/9
REVIEWED NAME	GIBBON INTERCHANGE 285	
APPROVED MM/DD/YYYY	DATE DRAWN 01/26/2016	ENGINEER DATE

OPERATIONS DIVISION

Computer: DROPERATIONS100

User: dor19078

Date: 11-MAR-2016 09:26

File: 427720_2W.dgn
Scale: 1:200

PROJECT NO.	SHEET NO.
80-5(79)	2W-7

C.N. 42772

NEBRASKA DEPARTMENT OF ROADS
OPERATIONS DIVISION ITS

WETLAND SHEET

DESIGNED DDR19078	I-80 R.P. 291.39 SHELTON INTERCHANGE 291		7/9
REVIEWED NAME			
APPROVED MM/DD/YYYY	DATE DRAWN 01/26/2016	ENGINEER	DATE

OPERATIONS DIVISION

Computer: DROPERATIONS100

User: ddr19078

Date: 11-MAR-2016 09:26

File: 427720_2W.dgn
Scale: 1:200

PROJECT NO.	SHEET NO.
80-5(79)	2W-8

C.N. 42772

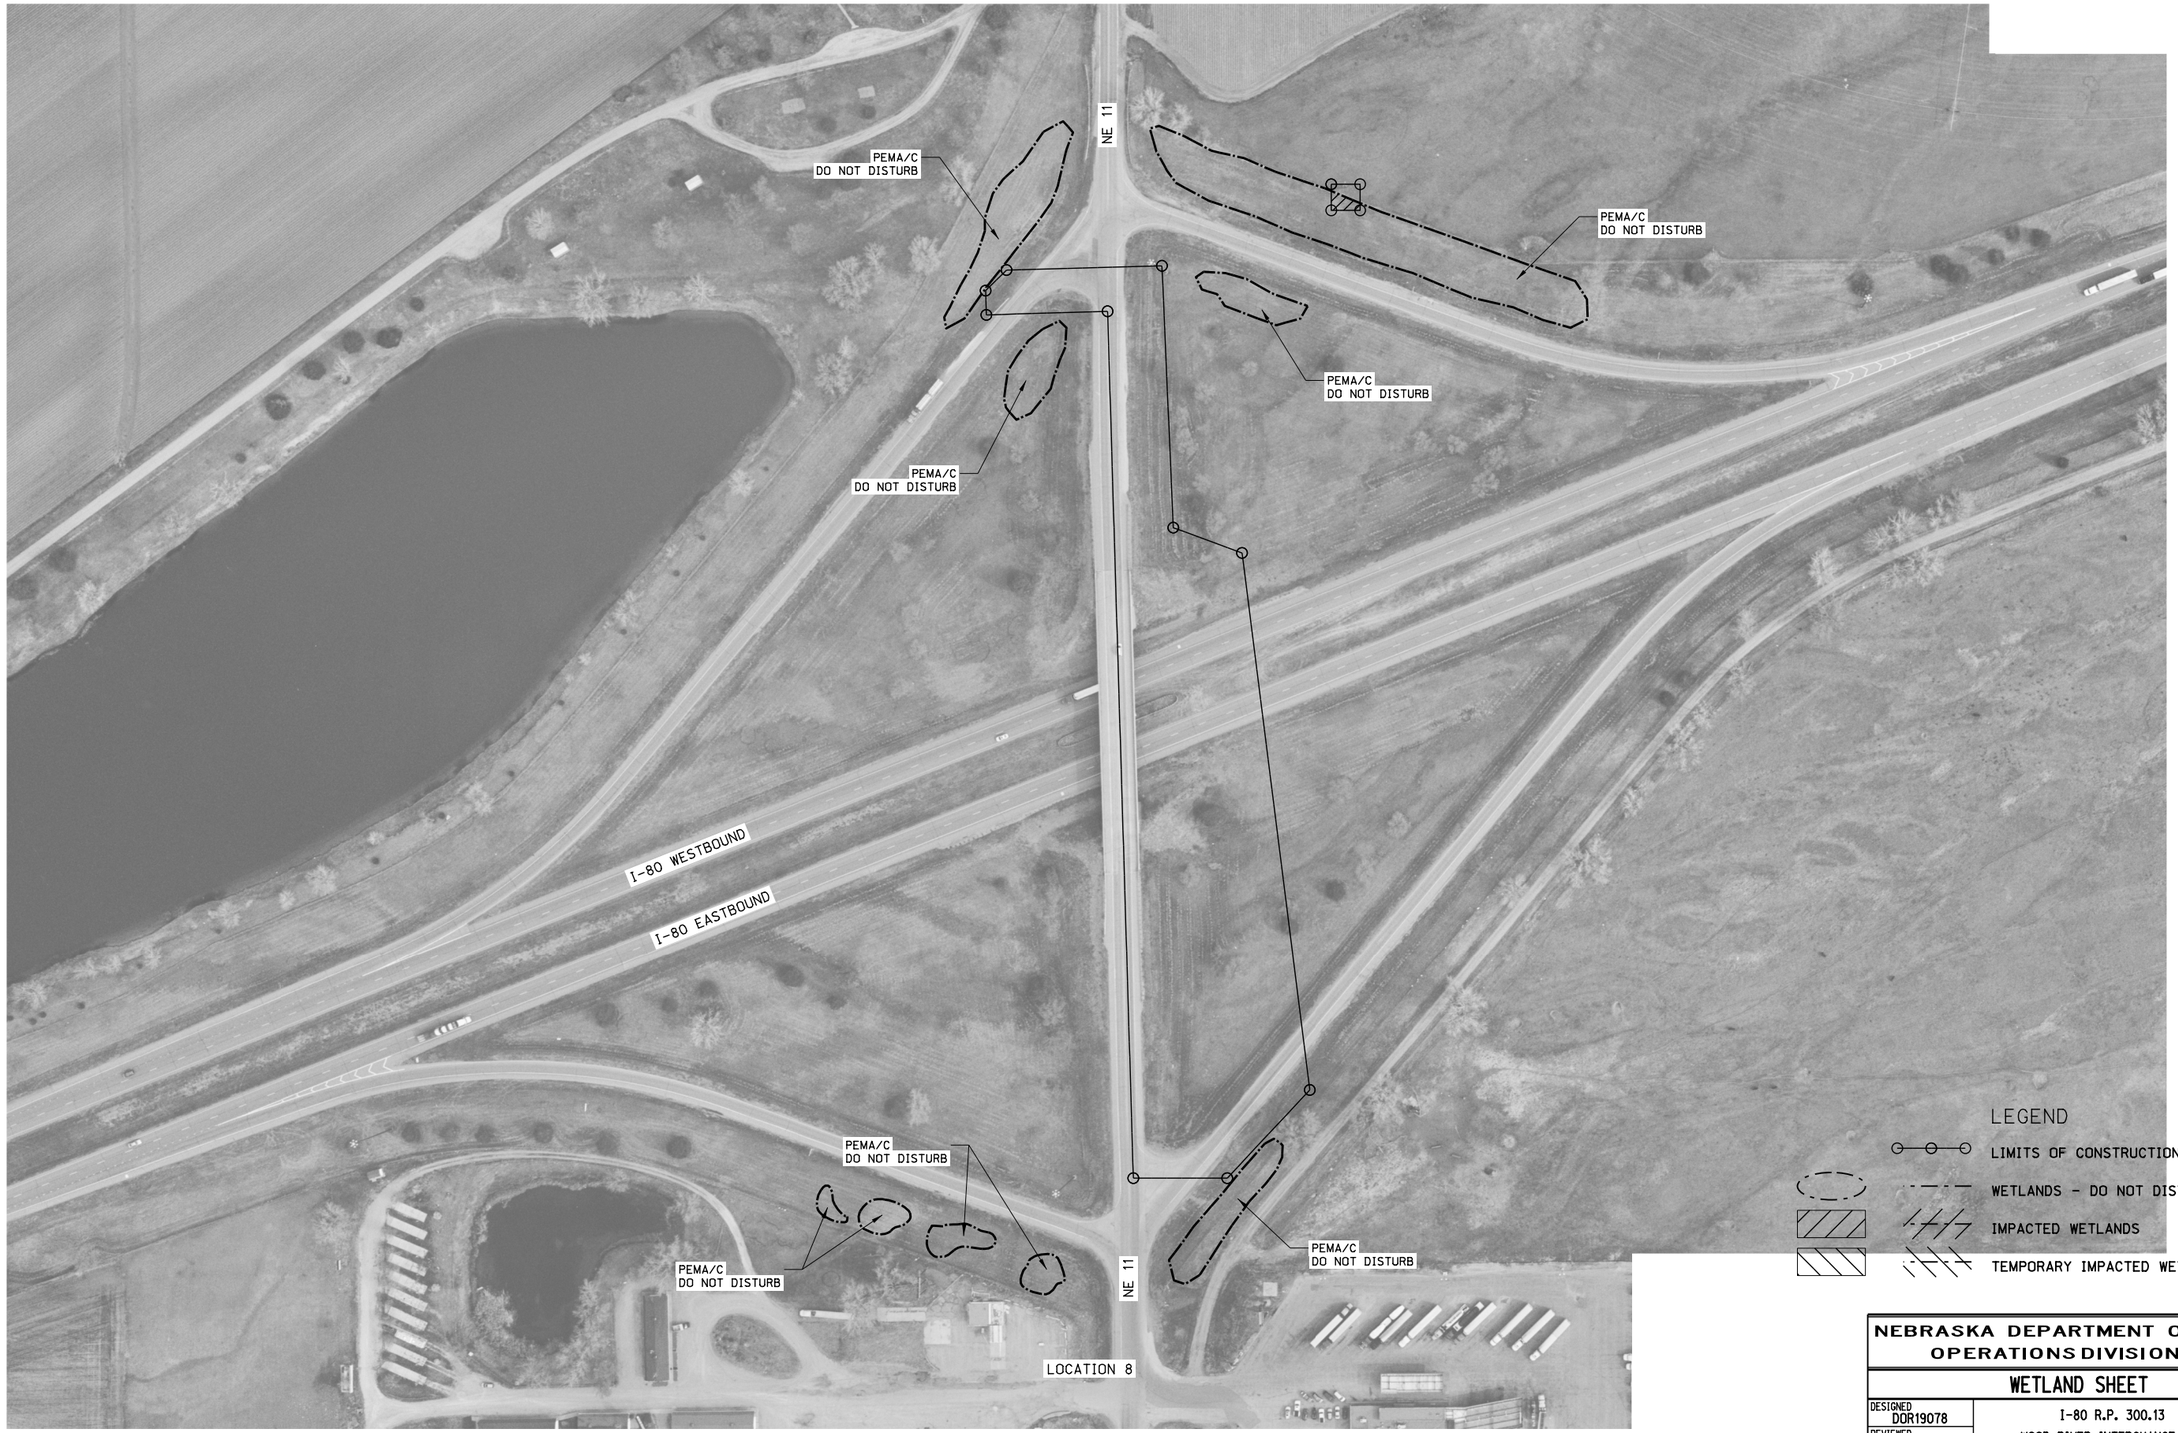

NEBRASKA DEPARTMENT OF ROADS
OPERATIONS DIVISION ITS

WETLAND SHEET

DESIGNED DOR19078	I-80 R.P. 300.13		8/9
REVIEWED NAME	WOOD RIVER INTERCHANGE 300		
APPROVED MM/DD/YYYY	DATE DRAWN 01/26/2016	ENGINEER	DATE

OPERATIONS DIVISION

Computer: DROPERATIONS100

User: dor19078

Date: 11-MAR-2016 09:26

File: 427720_2W.dgn
Scale: 1:200

PROJECT NO.	SHEET NO.
80-5(79)	2W-9
C.N. 42772	

NEBRASKA DEPARTMENT OF ROADS
OPERATIONS DIVISION ITS

WETLAND SHEET

DESIGNED DOR19078	I-80 R.P. 305.69	9/9
REVIEWED NAME	ALDA INTERCHANGE 305	
APPROVED MM/DD/YYYY	DATE DRAWN 01/26/2016	ENGINEER / DATE

OPERATIONS DIVISION

Computer: DROPERATIONS100

User: dor19078

Date: 11-MAR-2016 09:26

File: 427720_2W.dgn
Scale: 1:200