E. Jct N-8 – US-77

RD-112-1(1005); C.N. 12978

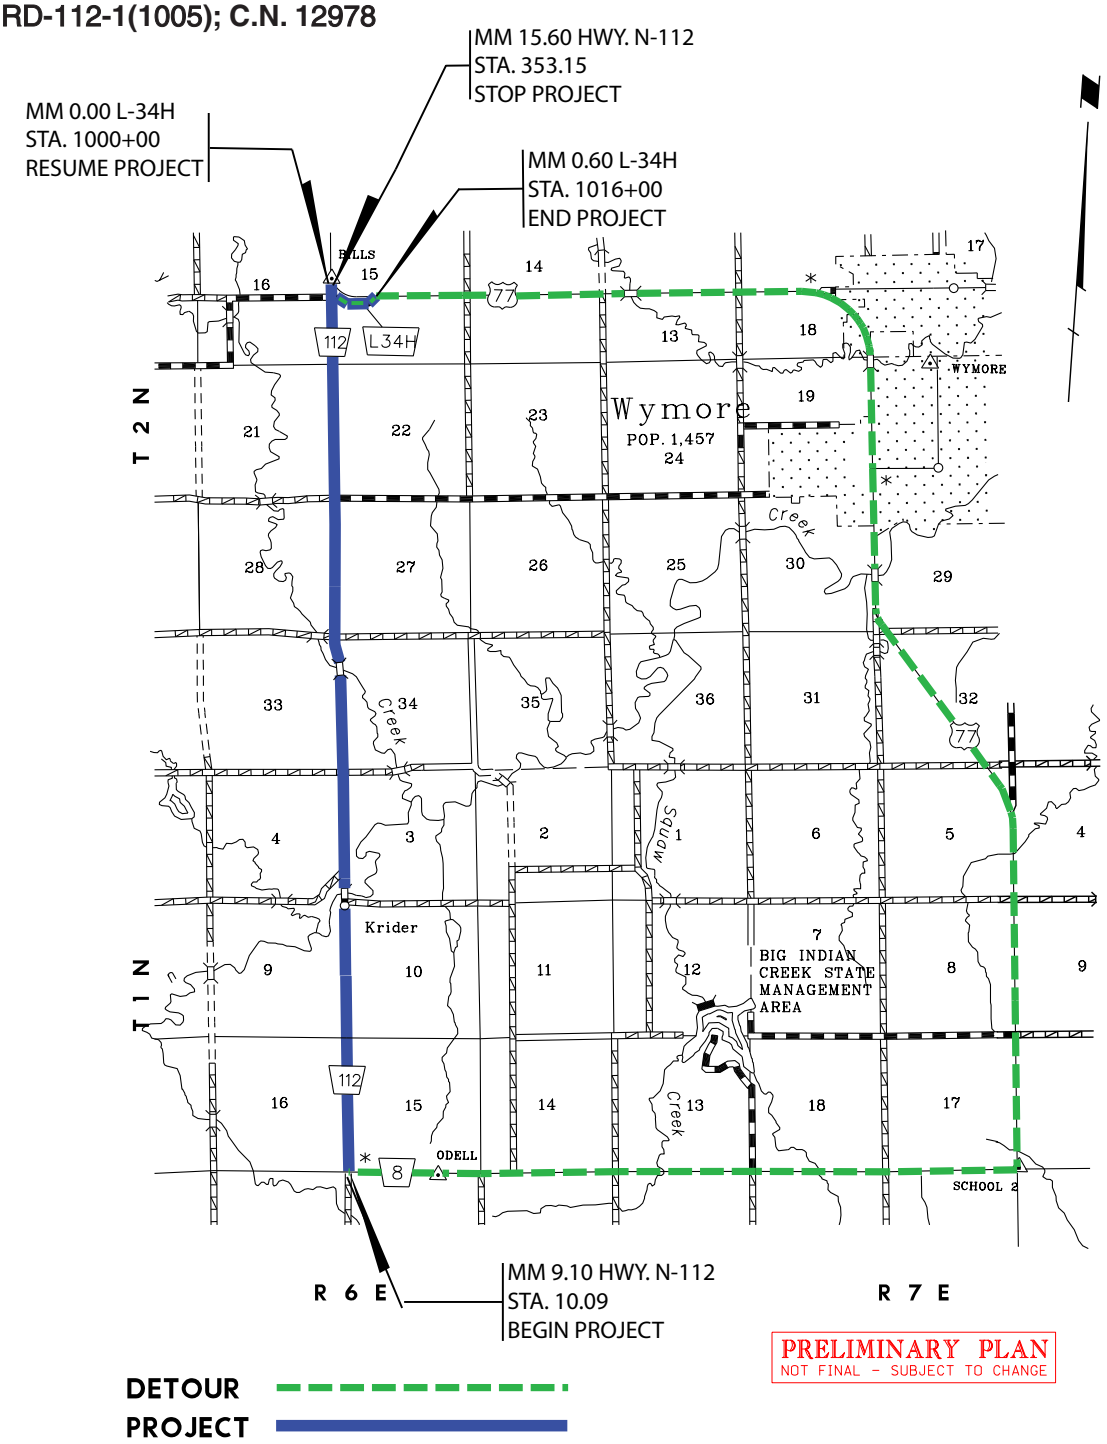

PRELIMINARY PLAN
NOT FINAL – SUBJECT TO CHANGE

DETOUR

PROJECT

NEBRASKA
Good Life. Great Journey.
DEPARTMENT OF ROADS

Send comments to:
NDOR Public Involvement
Sarah Kugler
P.O. Box 94759; 1500 Hwy. 2
Lincoln, NE 68509-4759
402-479-4871
sarah.kugler@nebraska.gov

For more Information:
NDOR District 1 Engineer
Tom Goodbarn
302 Superior St.
Lincoln, NE 68509
402-471-0850
thomas.goodbarn@nebraska.gov

www.roads.nebraska.gov