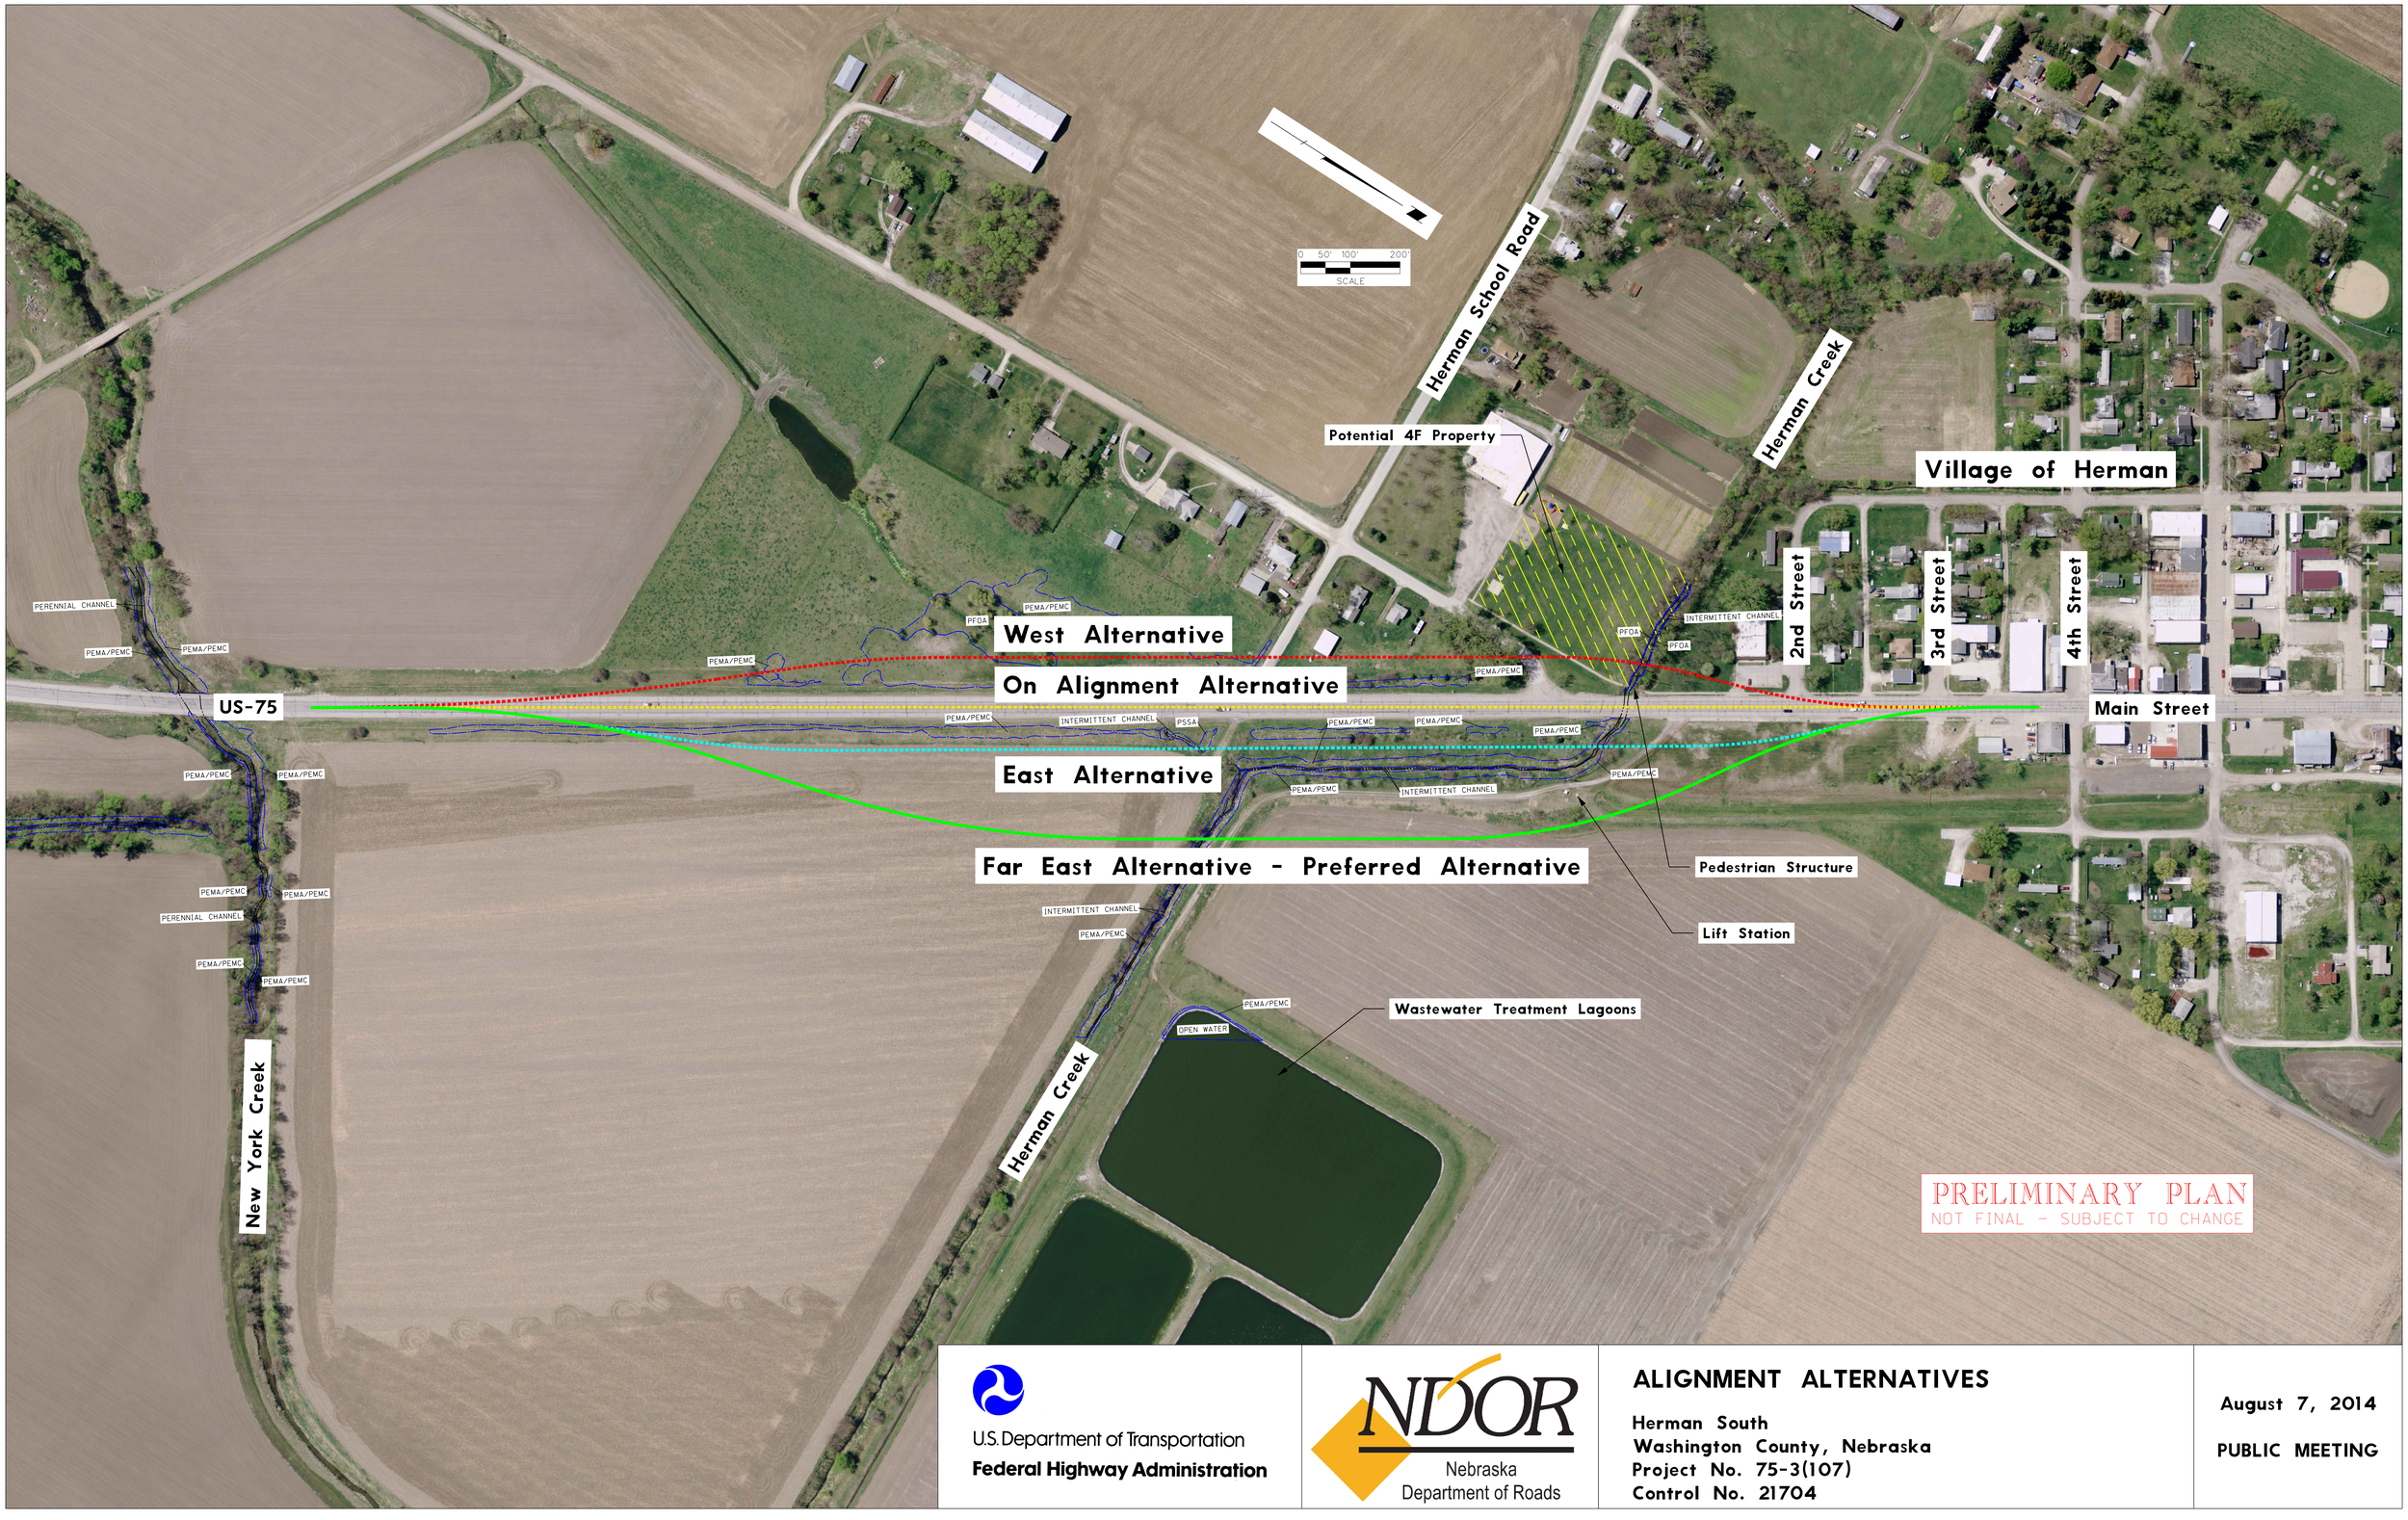

U.S. Department of Transportation
Federal Highway Administration

NDOR
Nebraska
Department of Roads

ALIGNMENT ALTERNATIVES

Herman South
Washington County, Nebraska
Project No. 75-3(107)
Control No. 21704

August 7, 2014

PUBLIC MEETING