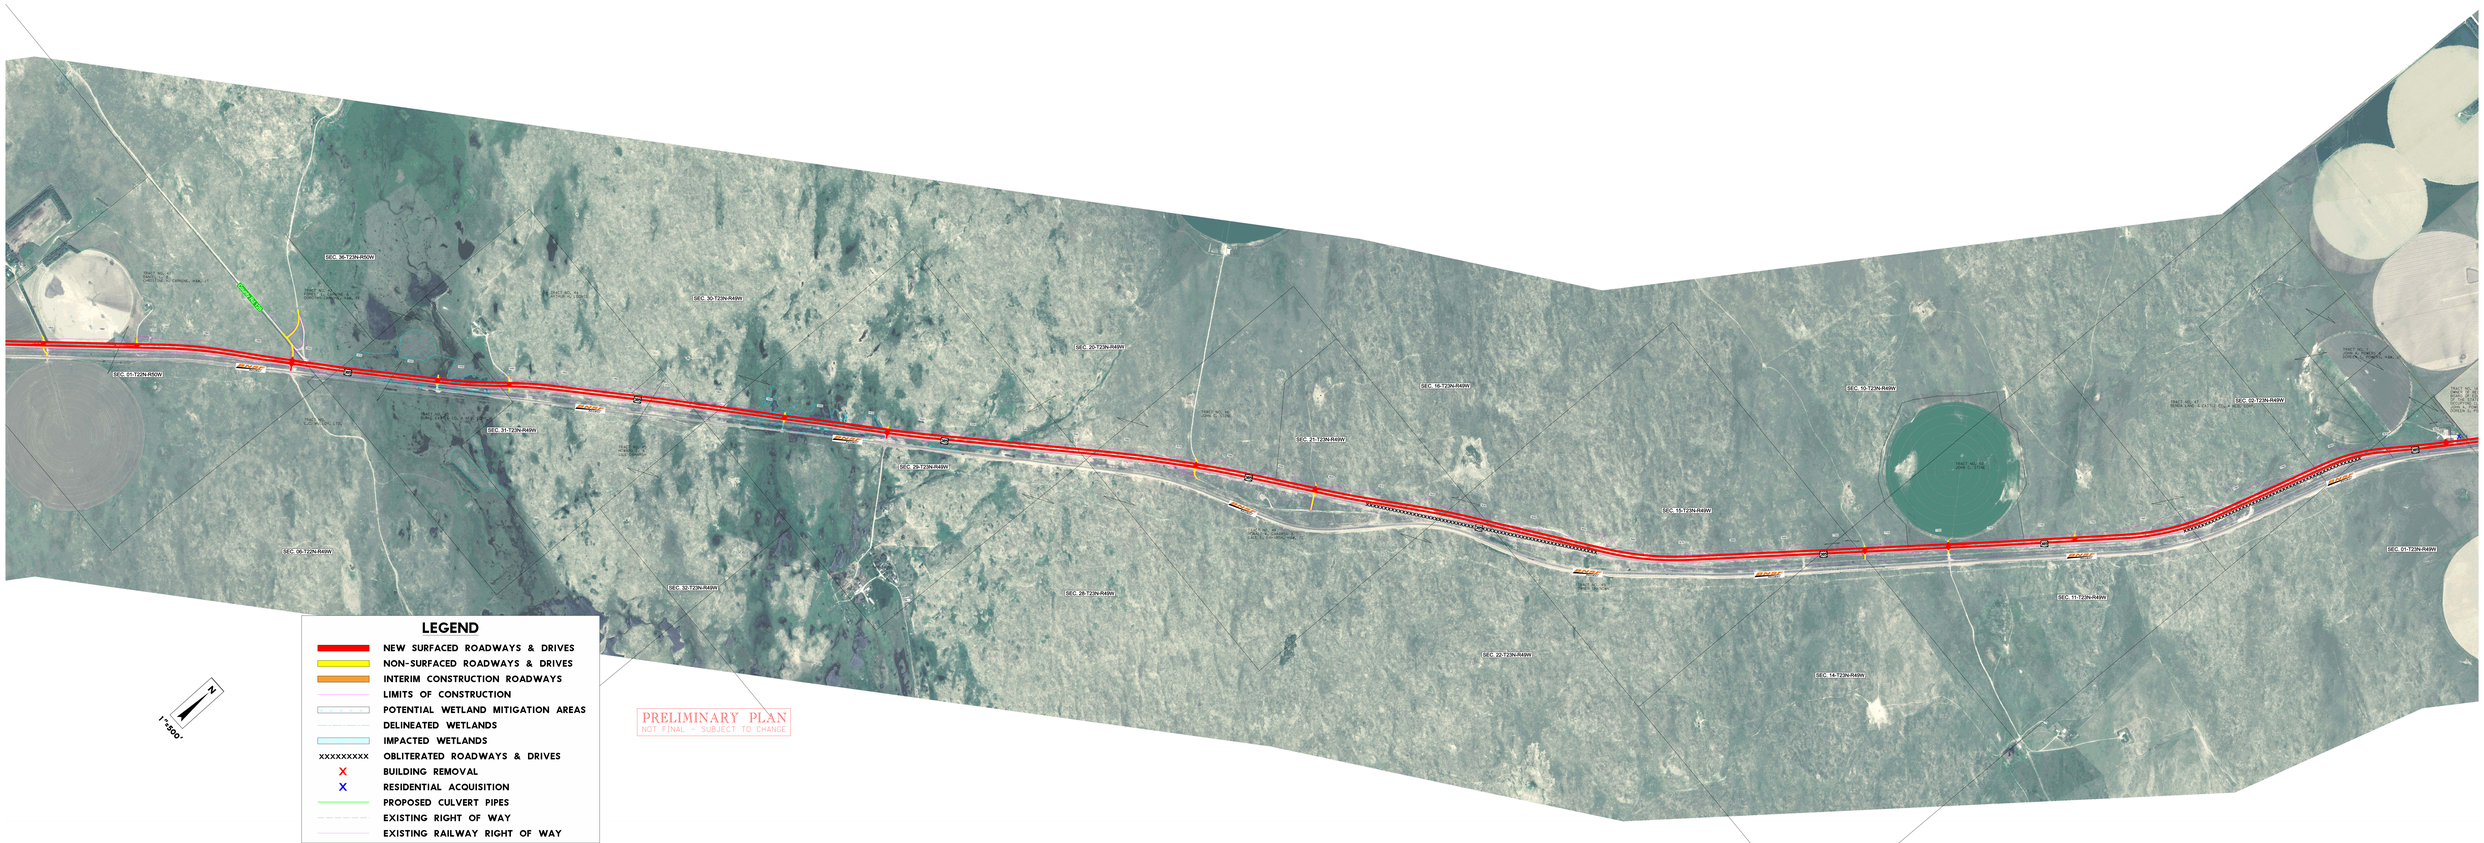
LEGEND
NEW SURFACED ROADWAYS & DRIVES
NON-SURFACED ROADWAYS & DRIVES
INTERIM CONSTRUCTION ROADWAYS
LIMITS OF CONSTRUCTION
POTENTIAL WETLAND MITIGATION AREAS
DELINEATED WETLANDS
IMPACTED WETLANDS
XXXXXXXXX OBLITERATED ROADWAYS & DRIVES
BUILDING REMOVAL
RESIDENTIAL ACQUISITION
PROPOSED CULVERT PIPES
EXISTING RIGHT OF WAY
EXISTING RAILWAY RIGHT OF WAY
N
1"=500'
PRELIMINARY PLAN
NOT FINAL - SUBJECT TO CHANGE