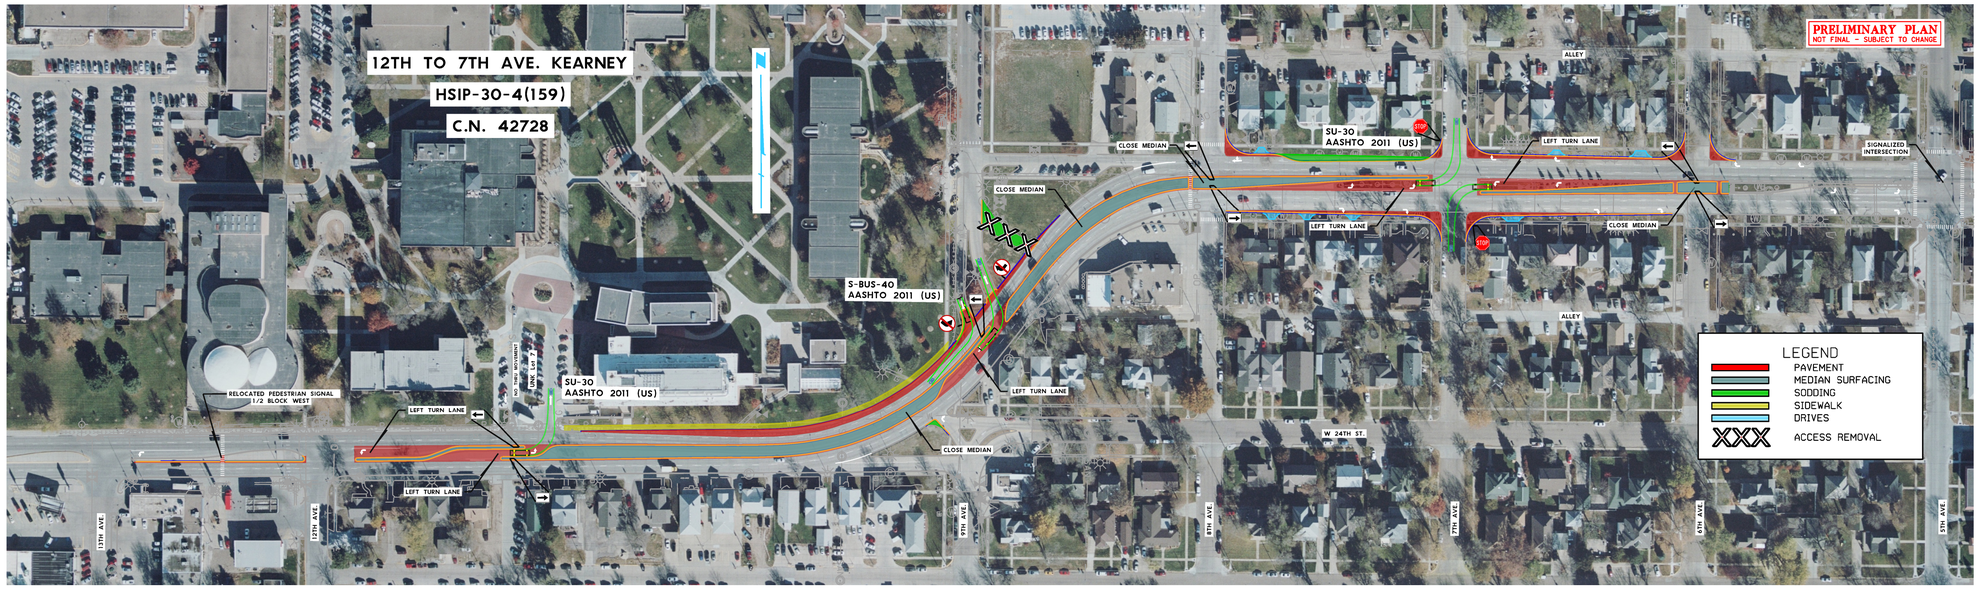
12TH TO 7TH AVE. KEARNEY
HSIP-30-4(159)
C.N. 42728
PRELIMINARY PLAN
NOT FINAL - SUBJECT TO CHANGE
SU-30
AASHTO 2011 (US)
S-BUS-40
AASHTO 2011 (US)
SU-30
AASHTO 2011 (US)
CLOSE MEDIAN
LEFT TURN LANE
SIGNALIZED INTERSECTION
ALLEY
RELOCATED PEDESTRIAN SIGNAL 1/2 BLOCK WEST
W 24TH ST.
13TH AVE
12TH AVE
10TH AVE
9TH AVE
8TH AVE
7TH AVE
6TH AVE
5TH AVE
LEGEND
PAVEMENT
MEDIAN SURFACING
SODDING
SIDEWALK
DRIVES
ACCESS REMOVAL