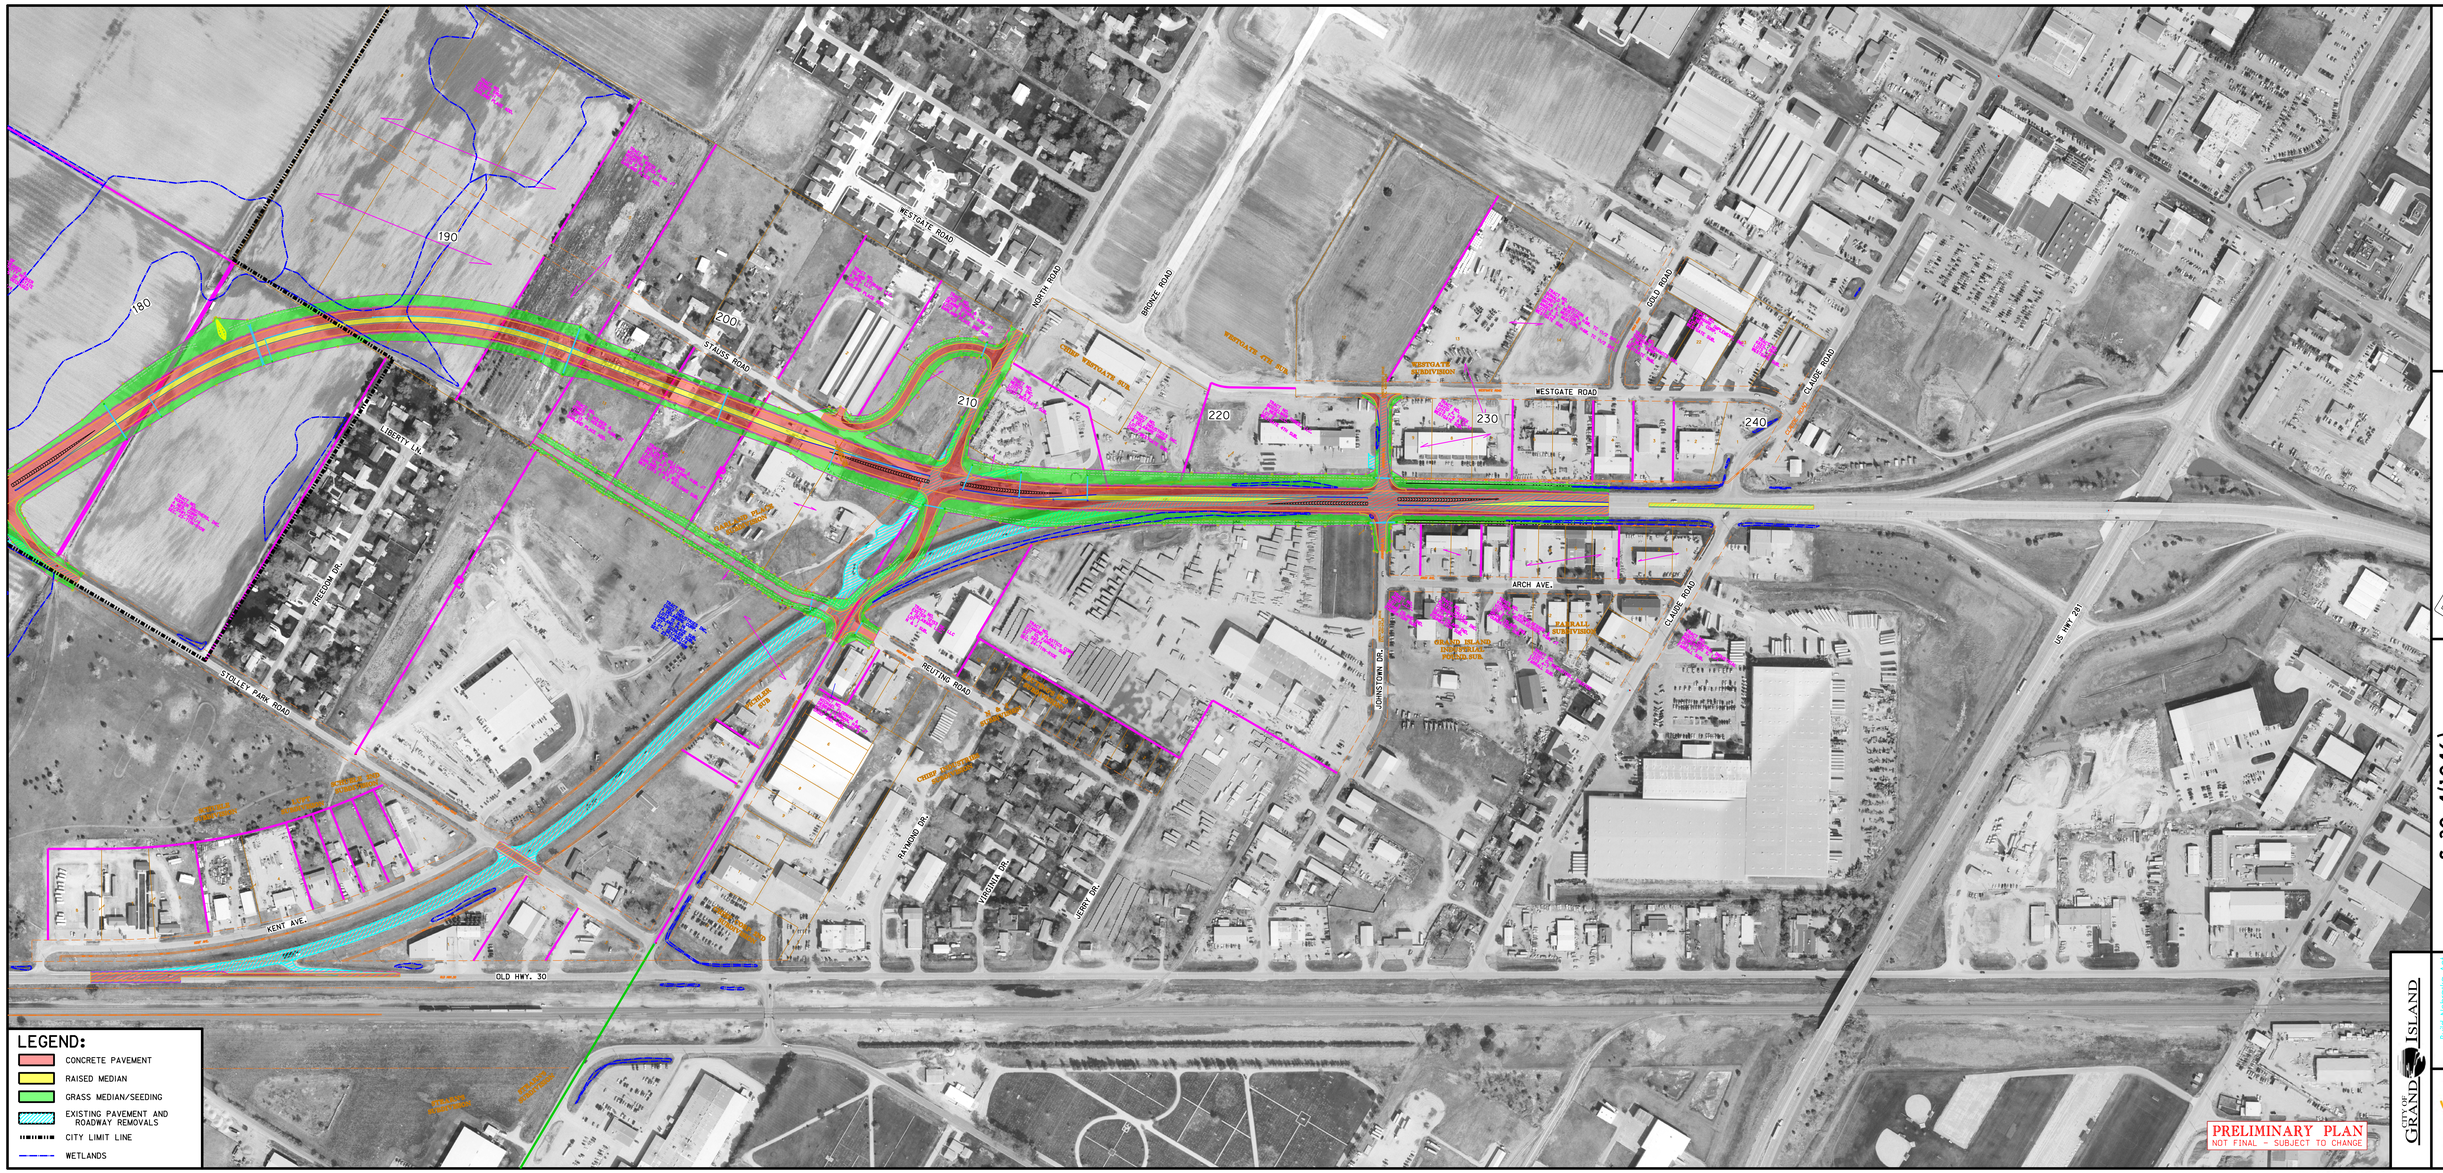

Public Information Meeting
(Sta 185+00 to Sta 245+00)

SCALE: 200 0 200 400 feet

S-30-4(1046)
Jct US-281 West, Grand Island
C.N. 41704

CITY OF GRAND ISLAND

Build Nebraska Act

NDOR Nebraska Department of Roads