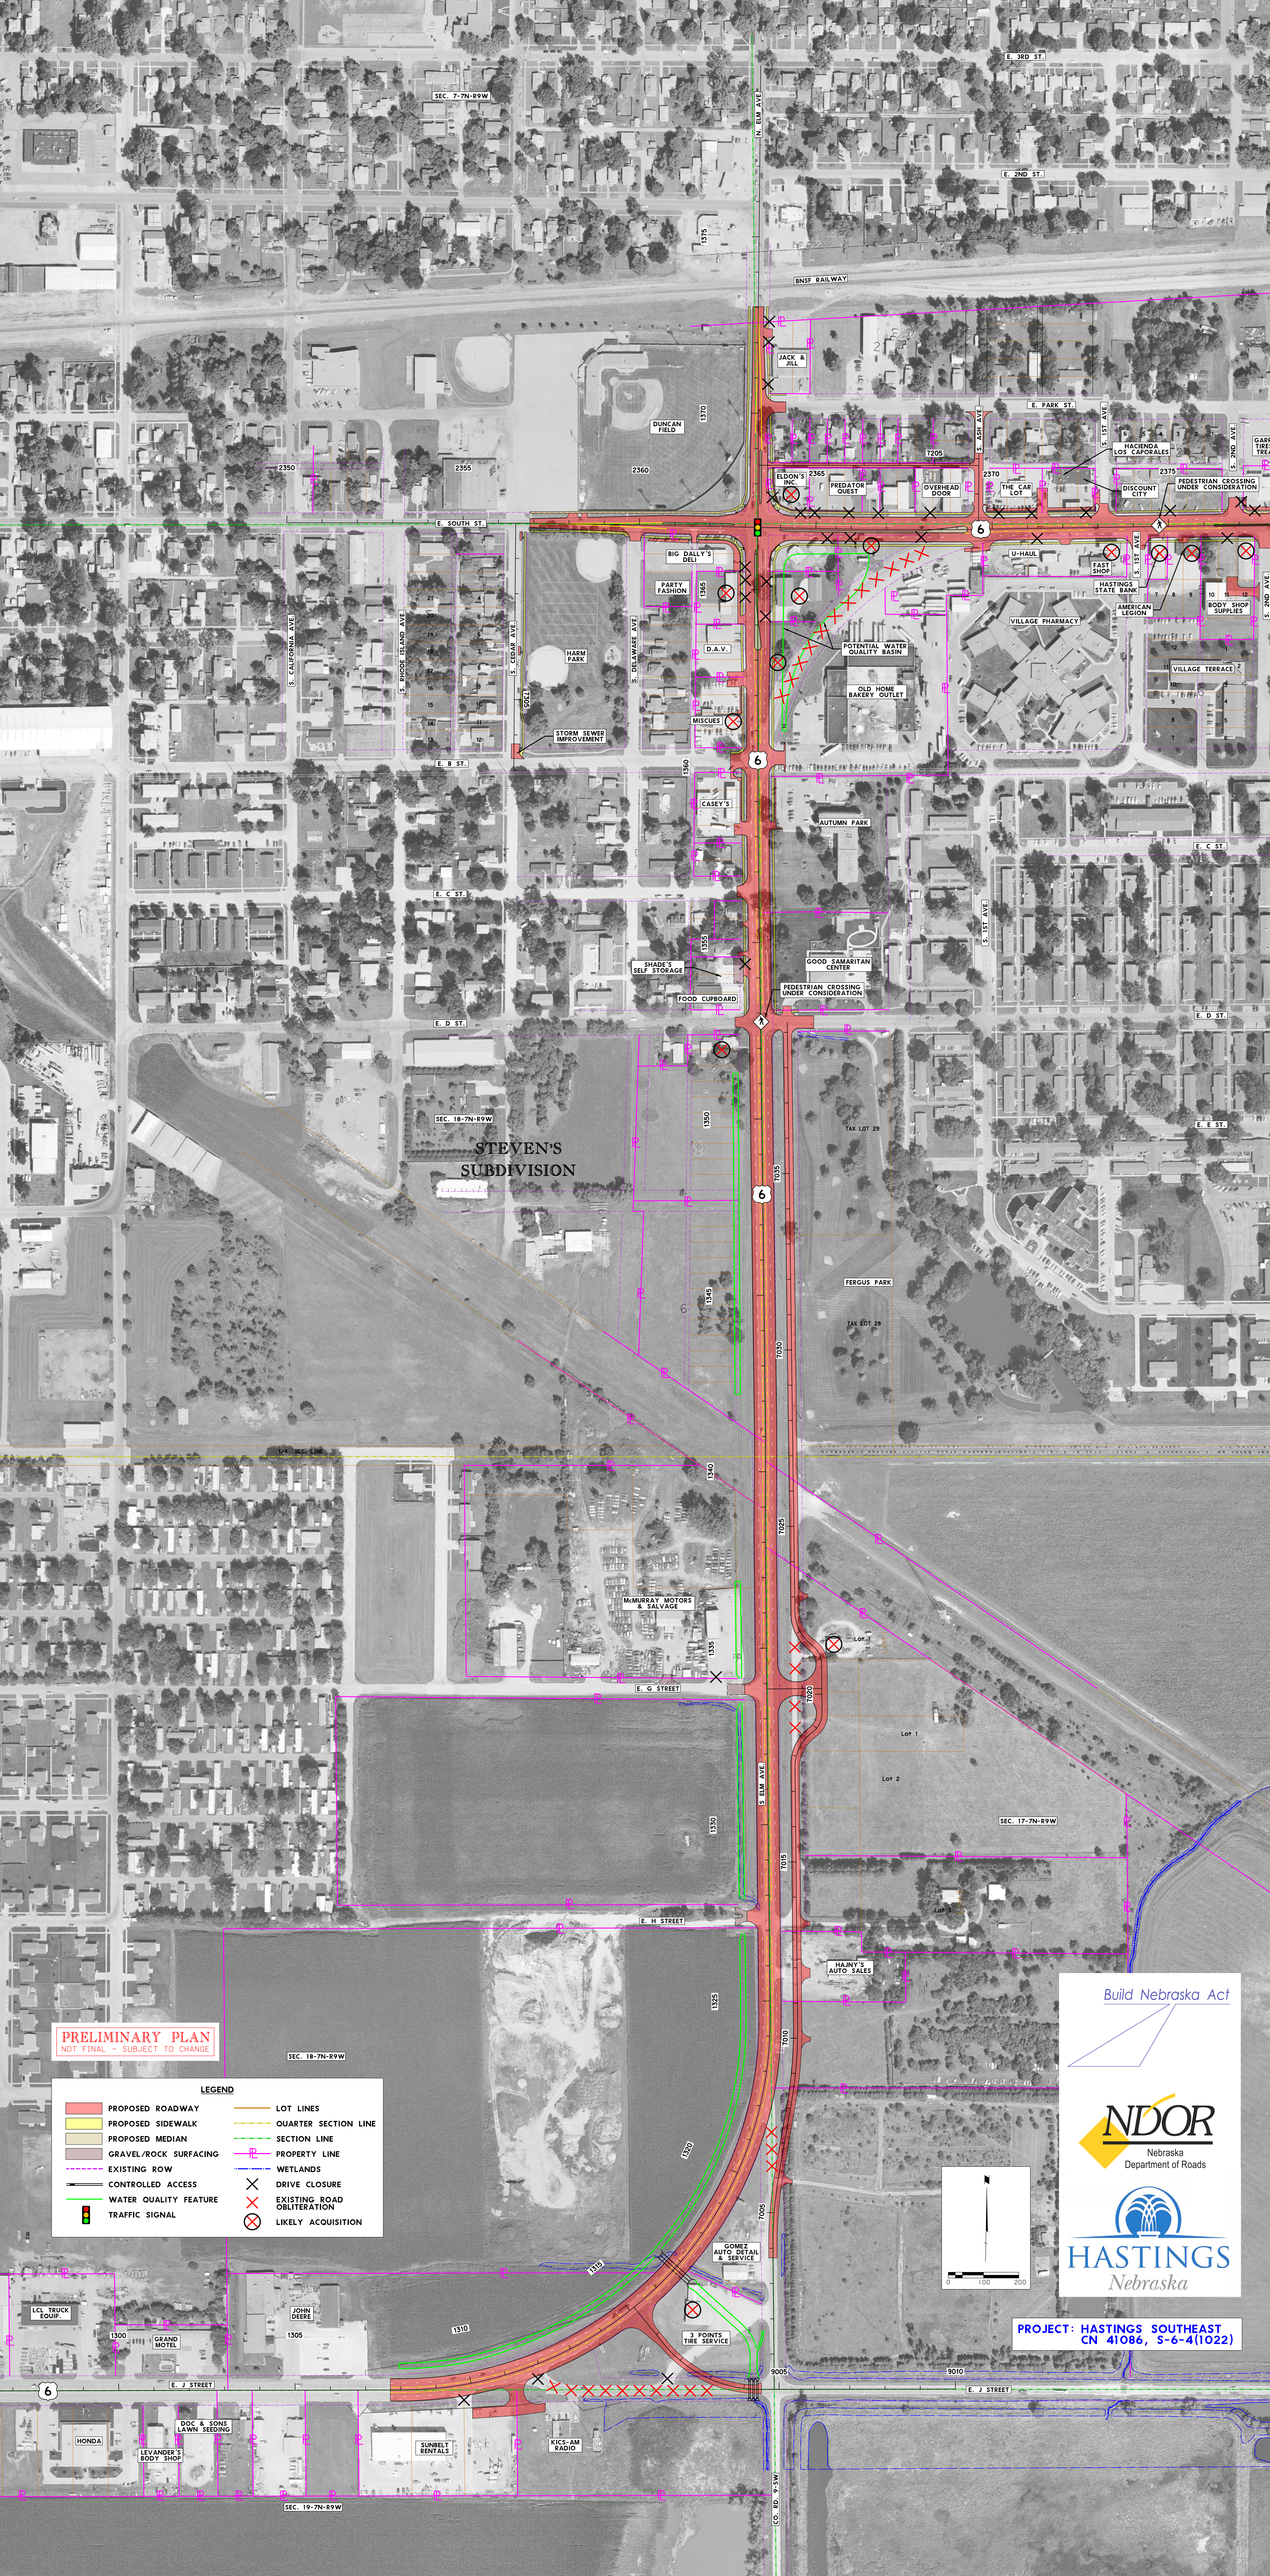
E. 3RD ST.
E. 2ND ST.
N. ELM AVE.
SEC. 7-7N-89W
BNSF RAILWAY
JACK & JILL
DUNCAN FIELD
E. PARK ST.
S. 1ST AVE.
S. 2ND AVE.
HACIENDA LOS CAPORALES
ELDON'S INC.
PREDATOR QUEST
OVERHEAD DOOR
THE CAR LOT
DISCOUNT CITY
PEDESTRIAN CROSSING UNDER CONSIDERATION
E. SOUTH ST.
U-HAUL
FAST SHOP
HASTINGS STATE BANK
AMERICAN LEGION
BODY SHOP SUPPLIES
BIG DALLY'S DELI
PARTY FASHION
VILLAGE PHARMACY
VILLAGE TERRACE
D.A.V.
HARM PARK
S. CALIFORNIA AVE.
S. RHODE ISLAND AVE.
S. CRAIG AVE.
S. DELAWARE AVE.
POTENTIAL WATER QUALITY BASIN
OLD HOME BAKERY OUTLET
MISCUES
STORM SEWER IMPROVEMENT
E. B ST.
CASEY'S
AUTUMN PARK
E. C ST.
SHADE'S SELF STORAGE
GOOD SAMARITAN CENTER
FOOD CUPBOARD
PEDESTRIAN CROSSING UNDER CONSIDERATION
E. D ST.
SEC. 18-7N-89W
STEVEN'S SUBDIVISION
TAX LOT 29
E. E ST.
FERGUS PARK
TAX LOT 28
1/4 SEC. LINE
McMURRAY MOTORS & SALVAGE
E. G STREET
Lot 1
Lot 2
SEC. 17-7N-89W
S. ELM AVE.
E. H STREET
HAJNY'S AUTO SALES
PRELIMINARY PLAN
NOT FINAL - SUBJECT TO CHANGE
SEC. 18-7N-89W
LEGEND
PROPOSED ROADWAY
PROPOSED SIDEWALK
PROPOSED MEDIAN
GRAVEL/ROCK SURFACING
EXISTING ROW
CONTROLLED ACCESS
WATER QUALITY FEATURE
TRAFFIC SIGNAL
LOT LINES
QUARTER SECTION LINE
SECTION LINE
PROPERTY LINE
WETLANDS
DRIVE CLOSURE
EXISTING ROAD OBLITERATION
LIKELY ACQUISITION
GOMEZ AUTO DETAIL & SERVICE
LCL TRUCK EQUIP
JOHN DEERE
GRAND MOTEL
J POINTS TIRE SERVICE
E. J STREET
HONDA
DOC & SONS LAWN SEEDING
LEVANDER'S BODY SHOP
SUNBELT RENTALS
KICS-AM RADIO
SEC. 19-7N-89W
CO. RD. A-34W
0
100
200
Build Nebraska Act
NDOR
Nebraska Department of Roads
HASTINGS
Nebraska
PROJECT: HASTINGS SOUTHEAST
CN 41086, S-6-4(1022)